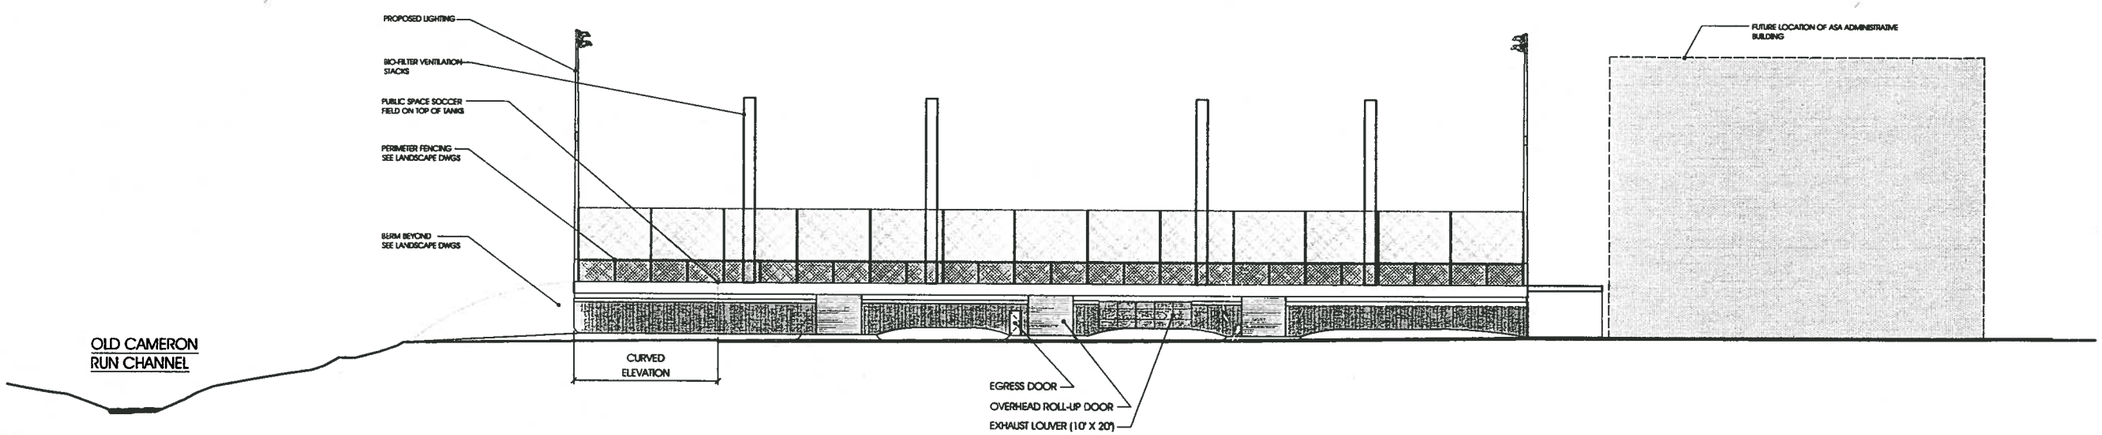

B

EAST ELEVATION

1" = 20'-0"

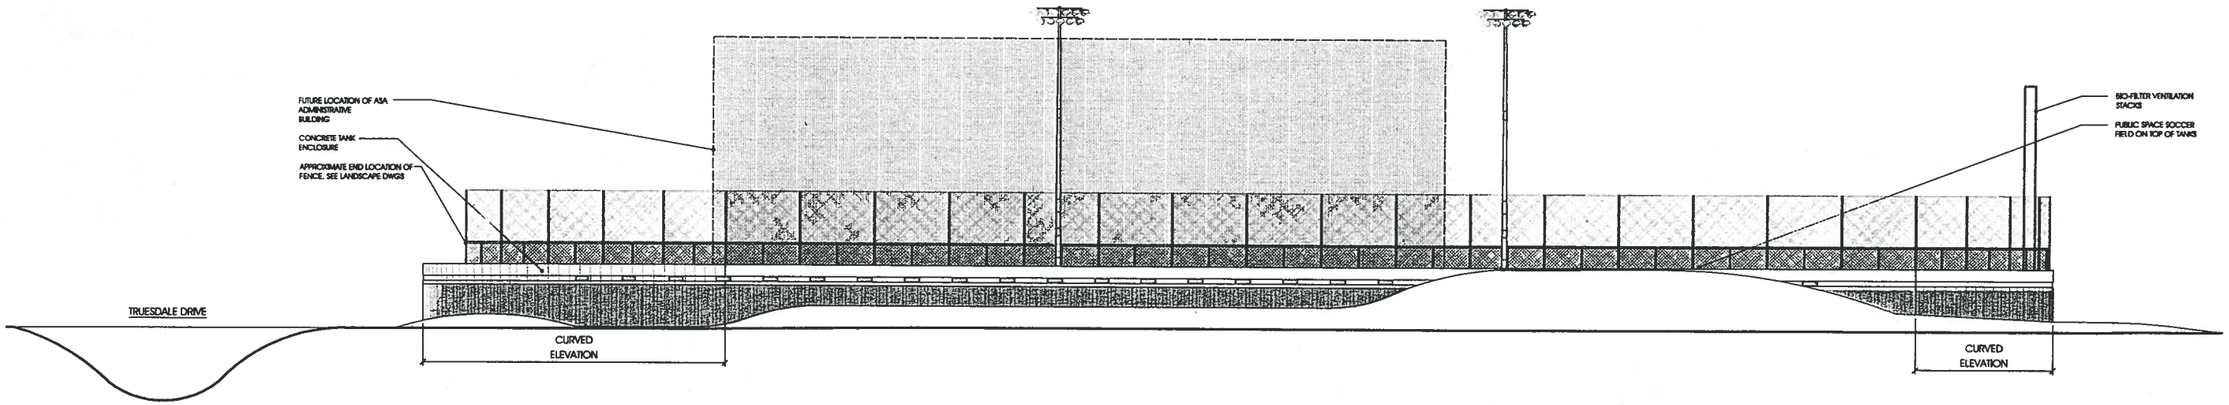

A

SOUTH ELEVATION

1" = 20'-0"

REUSE OF DOCUMENTS: THIS DOCUMENT AND THE IDEAS AND DESIGNS INCORPORATED HEREIN, AS AN INSTRUMENT OF PROFESSIONAL SERVICE, IS THE PROPERTY OF CH2M HILL AND IS NOT TO BE USED, IN WHOLE OR IN PART, FOR ANY OTHER PROJECT WITHOUT THE WRITTEN AUTHORIZATION OF CH2MHILL ©CH2M HILL

PRELIMINARY

NOT FOR CONSTRUCTION

DSGN	-
DR	-
CHK	-
APVD	-

NO	DATE	REVISION	BY	APVD
NO.	DATE	-	-	-

VERIFY SCALE

BAR IS ONE INCH ON ORIGINAL DRAWING.
0 1"
IF NOT ONE INCH ON THIS SHEET, ADJUST SCALES ACCORDINGLY.

RUST | ORLING ARCHITECTURE
1215 CAMERON STREET | ALEXANDRIA, VA 22314
703 836 3205 F 703 548 4779 WWW.RUSTORLING.COM

ALEXANDRIA SANITATION AUTHORITY
STATE-OF-THE-ART
NITROGEN UPGRADE PROGRAM (SANUP)
ALEXANDRIA, VIRGINIA
PACKAGE C

ARCHITECTURAL
ELEVATIONS

SHEET	
DWG	A2.1
DATE	JULY 26, 2011
PROJ	387423

FILENAME: a-2.0.dwg PLOT DATE: 7/26/11 PLOT TIME: 4:02 PM

LIMERICK STREET

EISENHOWER PARK DRIVE

TRUESDALE DRIVE

HOOFS RUN

PROPERTY LINE

FOCAL FEATURE

RPA

TEMPORARY GRAVEL PARKING LOT. FUTURE ASA ADMINISTRATION BUILDING

TEMPORARY GRAVEL PARKING LOT. FUTURE ASA PARKING LOT.

FIELD ENTRANCE

FIELD STAGING AREA

20' HIGH FIELD CHAIN LINK FENCE

TANK OUTER WALL

MAINTENANCE GALLERY

RESTROOM FACILITY

PLANT BED AT FIELD LEVEL

PERMEABLE PAVERS

GRASS PAVERS

BERMED EARTH

ASA PERIMETER FENCE

20' 0' 20' 40' 80'

PRELIMINARY

NOT FOR CONSTRUCTION

DSGN	
DR	
CHK	
APVD	

NO.	DATE	REVISION	BY	APVD

VERIFY SCALE

BAR IS ONE INCH ON ORIGINAL DRAWING. 0 1"

IF NOT ONE INCH ON THIS SHEET, ADJUST SCALES ACCORDINGLY.

LandDesign
200 S. Peyton St. Alexandria, VA 22314
V: 703.549.7784 F: 703.549.4984
www.LandDesign.com

ALEXANDRIA SANITATION AUTHORITY
STATE-OF-THE-ART
NITROGEN UPGRADE PROGRAM (SANUP)
ALEXANDRIA, VIRGINIA
PACKAGE C

LANDSCAPE ARCHITECTURAL

WEST PLANT
LANDSCAPE CONCEPT PLAN

SHEET	1
DWG	
DATE	JULY 26, 2011
PROJ	2011038

PRECIDENT IMAGERY

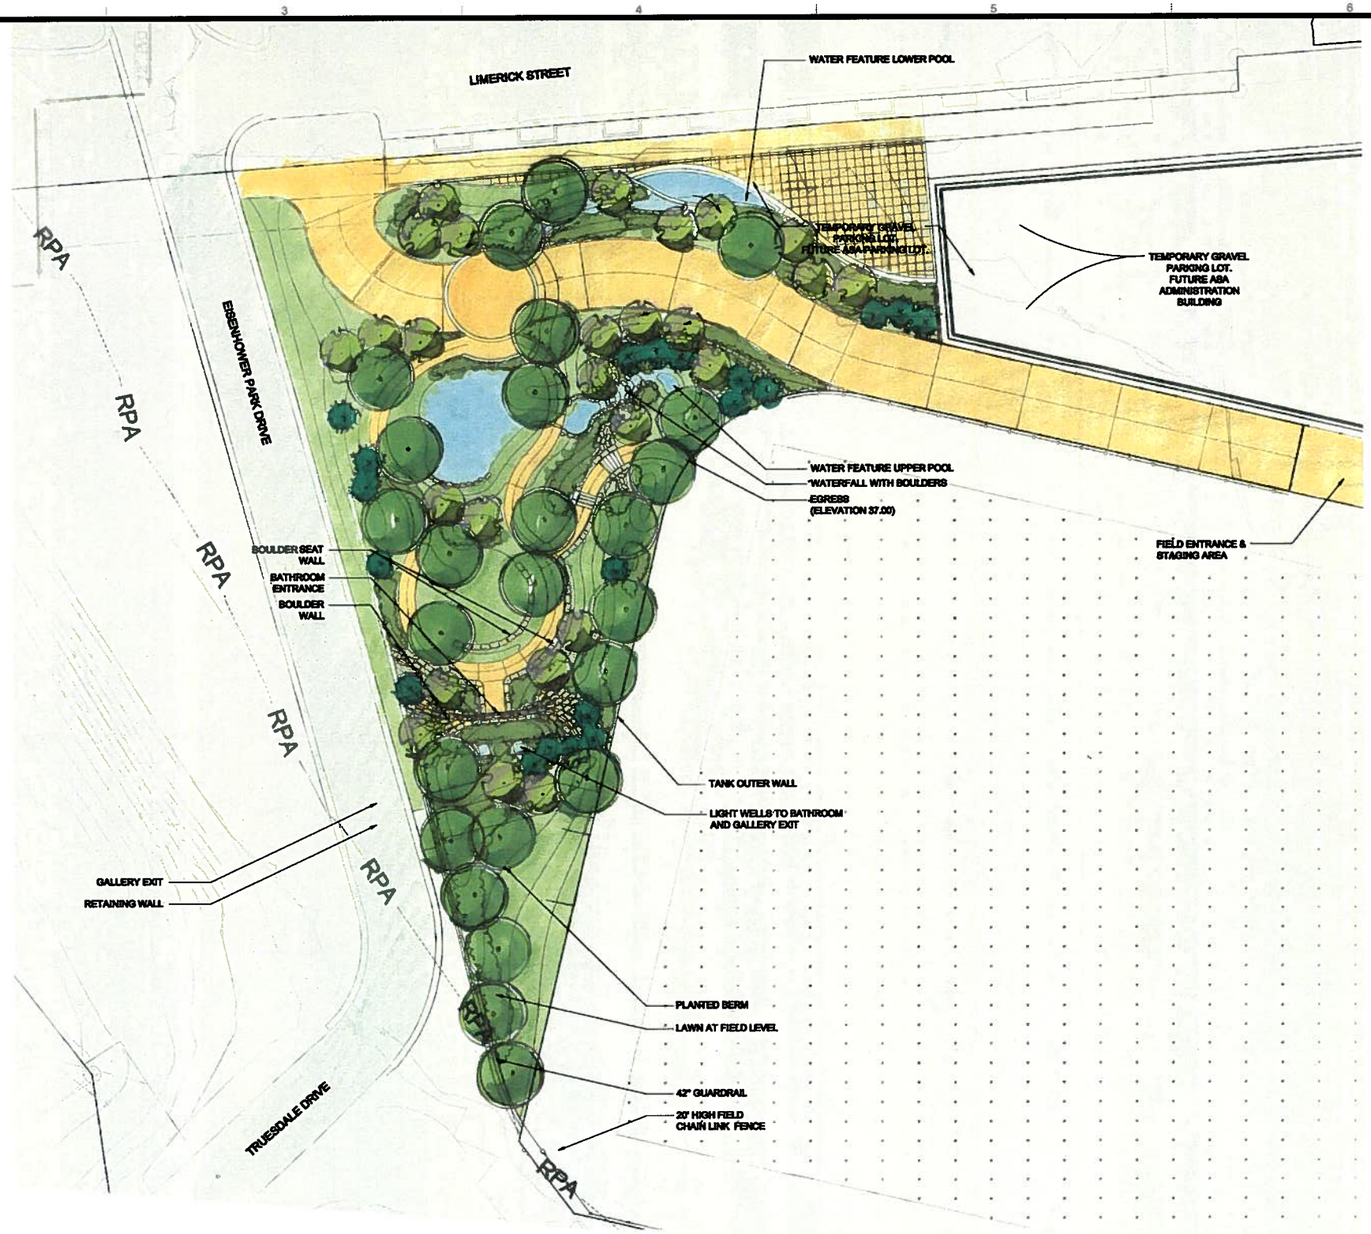

PRELIMINARY

NOT FOR CONSTRUCTION

20' 0' 20' 40' 80'

DSGN						VERIFY SCALE
DR						BAR IS ONE INCH ON ORIGINAL DRAWING. IF NOT ONE INCH ON THIS SHEET, ADJUST SCALES ACCORDINGLY.
CHK						
APVD	NO.	DATE	REVISION	BY	APVD	

LandDesign.
200 S. Peyton St., Alexandria, VA 22314
V: 703.549.7784 F: 703.549.4984
www.LandDesign.com

ALEXANDRIA SANITATION AUTHORITY
STATE-OF-THE-ART
NITROGEN UPGRADE PROGRAM (SANUP)
ALEXANDRIA, VIRGINIA
PACKAGE C

LANDSCAPE ARCHITECTURAL
WEST PLANT
LANDSCAPE CONCEPT PLAN

SHEET	2
DWG	
DATE	JULY 26, 2011
PROJ	2011038

FILENAME: 1038-larch_dsup_revised concept.dwg PLOT DATE: 7/28/11 PLOT TIME: 3:52 PM

INTERPRETIVE SIGN
NTS

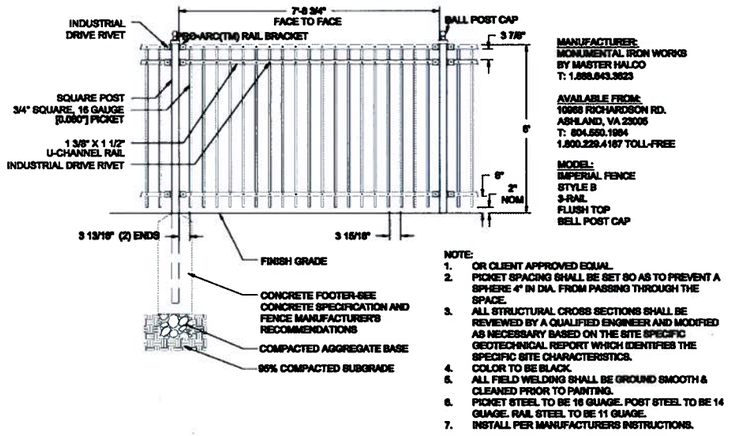

MANUFACTURER:
MONUMENTAL IRON WORKS
BY MASTER HALCO
T: 1.888.843.3623

AVAILABLE FROM:
10998 RICHARDSON RD.
ASHLAND, VA 23005
T: 804.550.1994
1.800.229.4167 TOLL-FREE

MODEL:
IMPERIAL FENCE
STYLE B
3-RAIL
FLUSH TOP
BELL POST CAP

NOTE:
1. OR CLIENT APPROVED EQUAL.
2. PICKET SPACING SHALL BE SET SO AS TO PREVENT A SPHERE 4" IN DIA. FROM PASSING THROUGH THE SPACE.
3. ALL STRUCTURAL CROSS SECTIONS SHALL BE REVIEWED BY A QUALIFIED ENGINEER AND MODIFIED AS NECESSARY BASED ON THE SITE SPECIFIC GEOTECHNICAL REPORT WHICH IDENTIFIES THE SPECIFIC SITE CHARACTERISTICS.
4. COLOR TO BE BLACK.
5. ALL FIELD WELDING SHALL BE GROUND SMOOTH & CLEANED PRIOR TO PAINTING.
6. PICKET STEEL TO BE 16 GUAGE. POST STEEL TO BE 14 GUAGE. RAIL STEEL TO BE 11 GUAGE.
7. INSTALL PER MANUFACTURERS INSTRUCTIONS.

8' HIGH METAL ARCHITECTURAL FENCE
1/2"=1'-0"

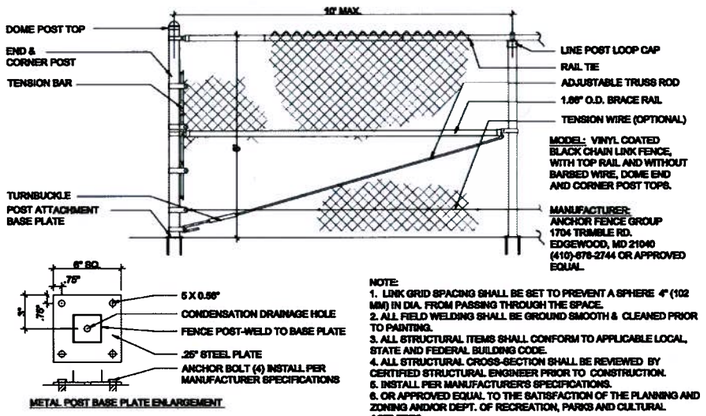

MODEL: VINYL COATED BLACK CHAIN LINK FENCE, WITH TOP RAIL AND WITHOUT BARBED WIRE, DOME END AND CORNER POST TOPS.

MANUFACTURER:
ANCHOR FENCE GROUP
1704 TRIMBLE RD.
EDGEWOOD, MD 21040
(410)-676-2744 OR APPROVED EQUAL.

NOTE:
1. LINK GRID SPACING SHALL BE SET TO PREVENT A SPHERE 4" (102 MM) IN DIA. FROM PASSING THROUGH THE SPACE.
2. ALL FIELD WELDING SHALL BE GROUND SMOOTH & CLEANED PRIOR TO PAINTING.
3. ALL STRUCTURAL ITEMS SHALL CONFORM TO APPLICABLE LOCAL, STATE AND FEDERAL BUILDING CODE.
4. ALL STRUCTURAL CROSS-SECTION SHALL BE REVIEWED BY CERTIFIED STRUCTURAL ENGINEER PRIOR TO CONSTRUCTION.
5. INSTALL PER MANUFACTURER'S SPECIFICATIONS.
6. OR APPROVED EQUAL TO THE SATISFACTION OF THE PLANNING AND ZONING AND/OR DEPT. OF RECREATION, PARKS AND CULTURAL ACTIVITIES.

20' HIGH CHAIN LINK FENCE
1/2"=1'-0"

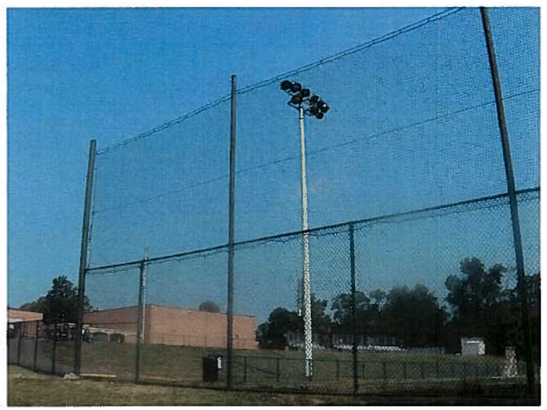

NETTING EXTENSION
NTS

FIELD LIGHTS
NTS

PRELIMINARY
NOT FOR CONSTRUCTION

DSGN						VERIFY SCALE
DR						BAR IS ONE INCH ON ORIGINAL DRAWING. 0 1" IF NOT ONE INCH ON THIS SHEET, ADJUST SCALES ACCORDINGLY.
CHK						
APVD	NO.	DATE	REVISION	BY	APVD	

LandDesign.
200 S. Peyton St., Alexandria, VA 22314
V: 703.549.7784 F: 703.549.4964
www.LandDesign.com

ALEXANDRIA SANITATION AUTHORITY
STATE-OF-THE-ART
NITROGEN UPGRADE PROGRAM (SANUP)
ALEXANDRIA, VIRGINIA
PACKAGE C

LANDSCAPE ARCHITECTURAL
WEST PLANT
HARDSCAPE DETAILS

SHEET	2
DWG	
DATE	JULY 26, 2011
PROJ	2011038

FILENAME: 1038- hrdscape.dwg PLOT DATE: 7/26/11 PLOT TIME: 3:38 PM

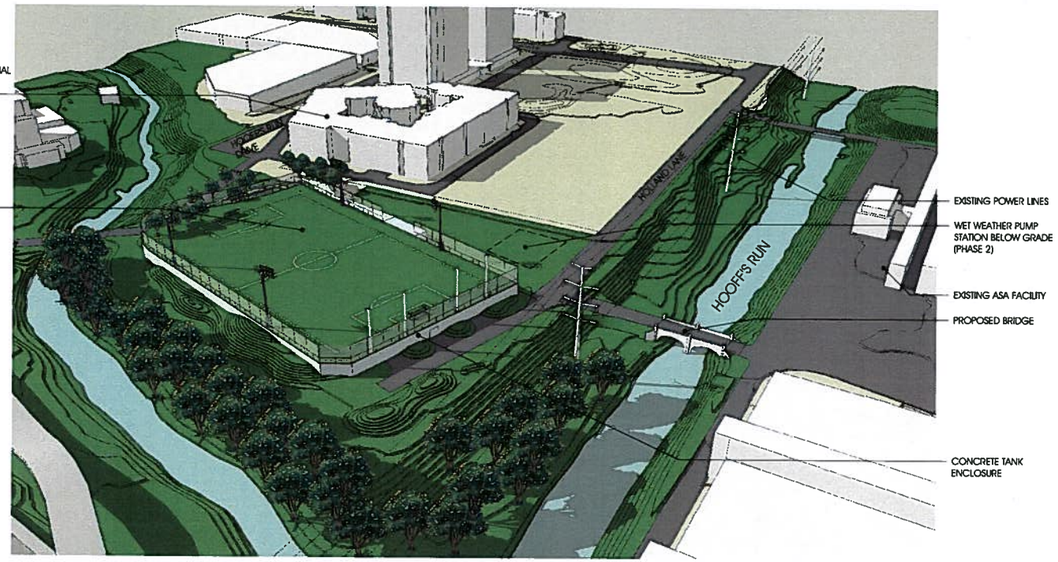

A PHASE 1 & 2
N.T.S.

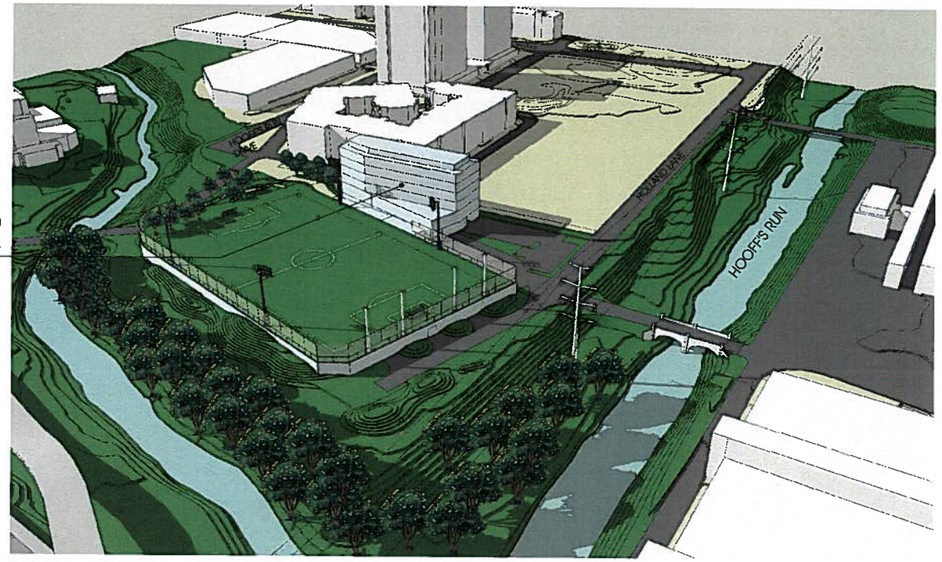

B PHASE 3
N.T.S.

C PHASE 4
N.T.S.

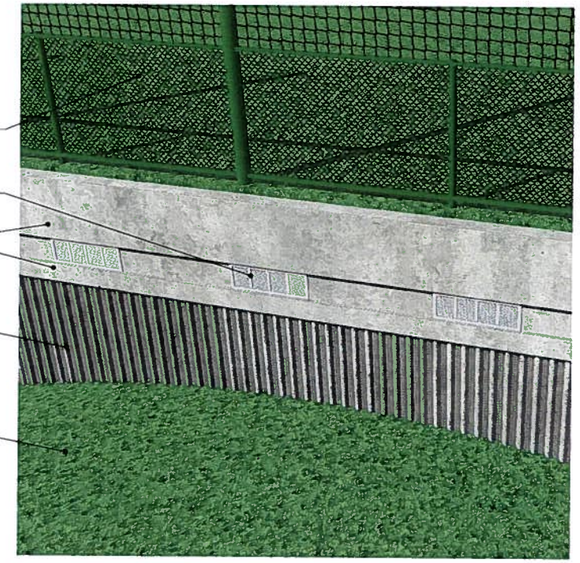

D WALL DETAIL
N.T.S.

REUSE OF DOCUMENTS: THIS DOCUMENT, AND THE IDEAS AND DESIGNS INCORPORATED HEREIN, AS AN INSTRUMENT OF PROFESSIONAL SERVICE, IS THE PROPERTY OF CH2M HILL. CH2M HILL AND IS NOT TO BE USED, IN WHOLE OR IN PART, FOR ANY OTHER PROJECT WITHOUT THE WRITTEN AUTHORIZATION OF CH2MHILL.

PRELIMINARY
NOT FOR CONSTRUCTION

DSGN -						
DR -						
CHK -						
APVD -	NO	DATE	REVISION	BY	APVD	
	NO.	DATE	-	-	-	

VERIFY SCALE
BAR IS ONE INCH ON ORIGINAL DRAWING.
0 1"
IF NOT ONE INCH ON THIS SHEET, ADJUST SCALES ACCORDINGLY.

RUST | ORLING ARCHITECTURE
1215 CAMERON STREET | ALEXANDRIA, VA 22314
T 703 836 3205 | 703 548 4779 www.RustOrling.com

ALEXANDRIA SANITATION AUTHORITY
STATE-OF-THE-ART
NITROGEN UPGRADE PROGRAM (SANUP)
ALEXANDRIA, VIRGINIA
PACKAGE C

ARCHITECTURAL
WEST PLANT MASSING MODEL

SHEET	
DWG	A3.0
DATE	July 26, 2011
PROJ	387423

FILENAME: a-3.0.dwg PLOT DATE: 7/26/11 PLOT TIME: 5:13 PM