Patrick M. Peterman

General Growth Properties

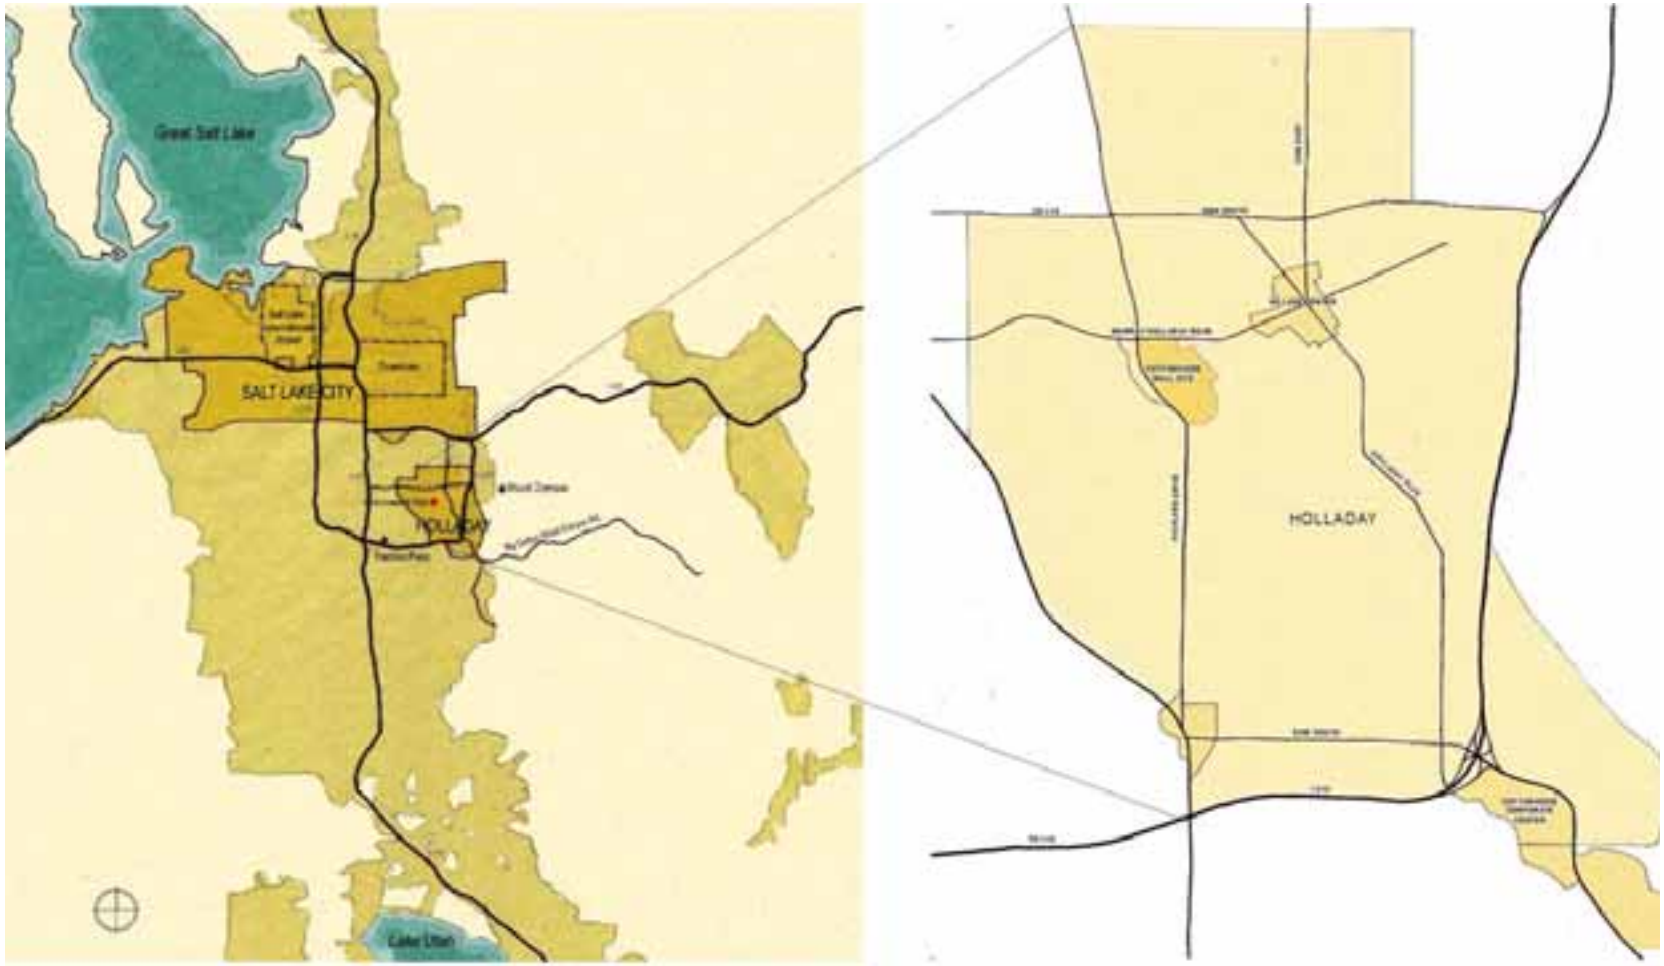
Great Salt Lake
SALT LAKE CITY
HOLLADAY
Lake Utah
HOLLADAY

MEIER & FRANK

JCPenney

NK

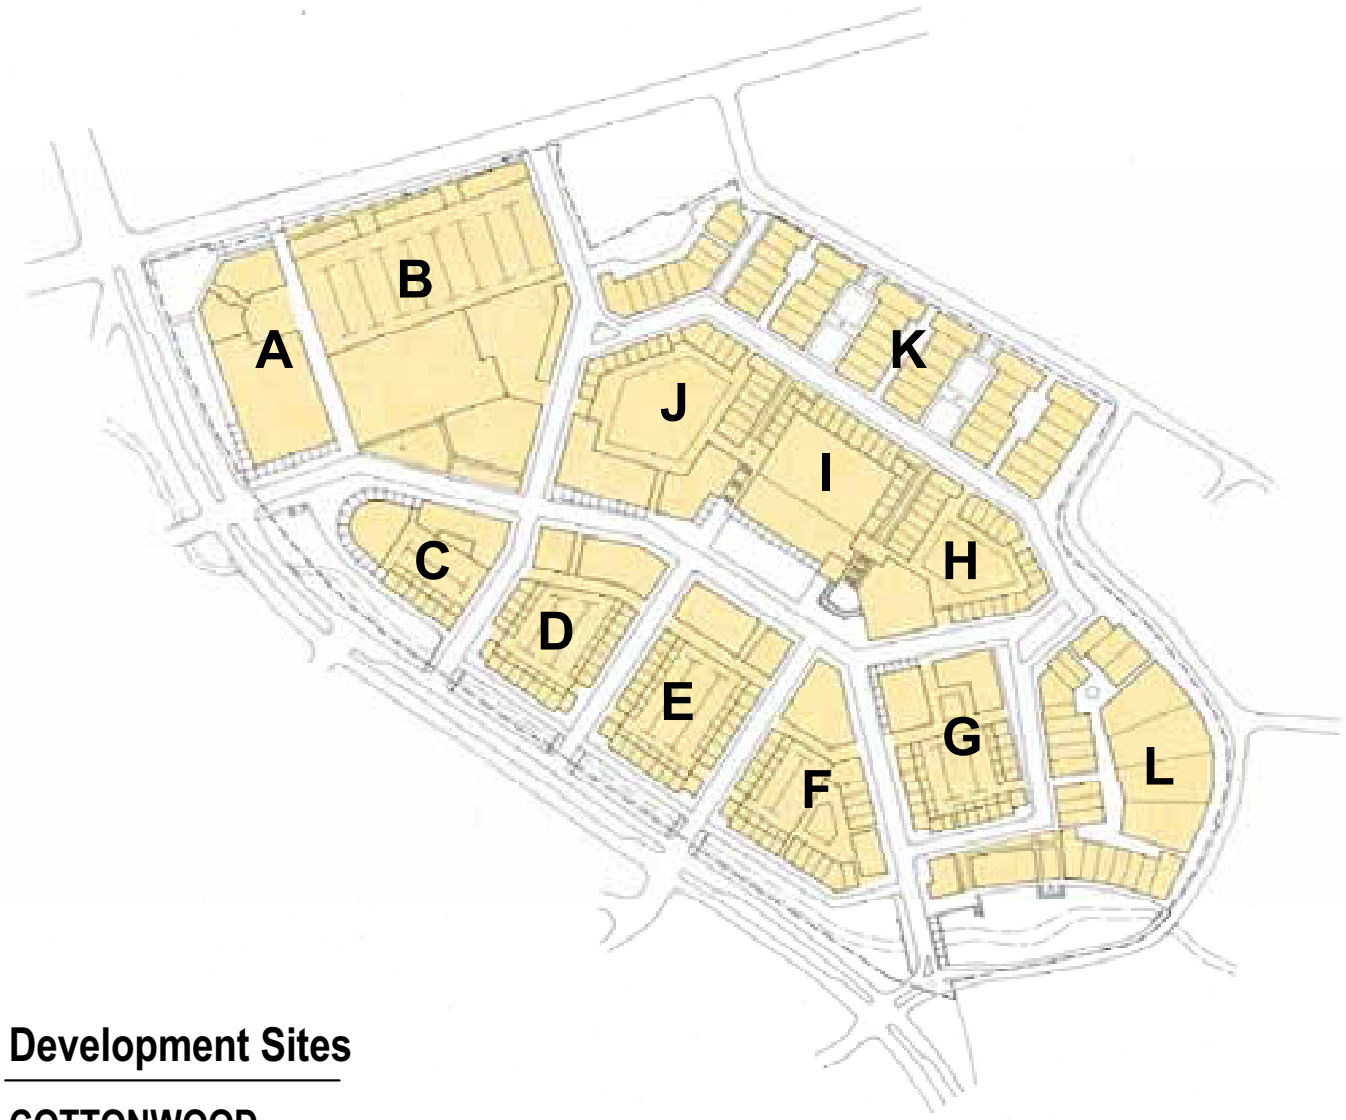

Development Sites

COTTONWOOD
Holladay, UT

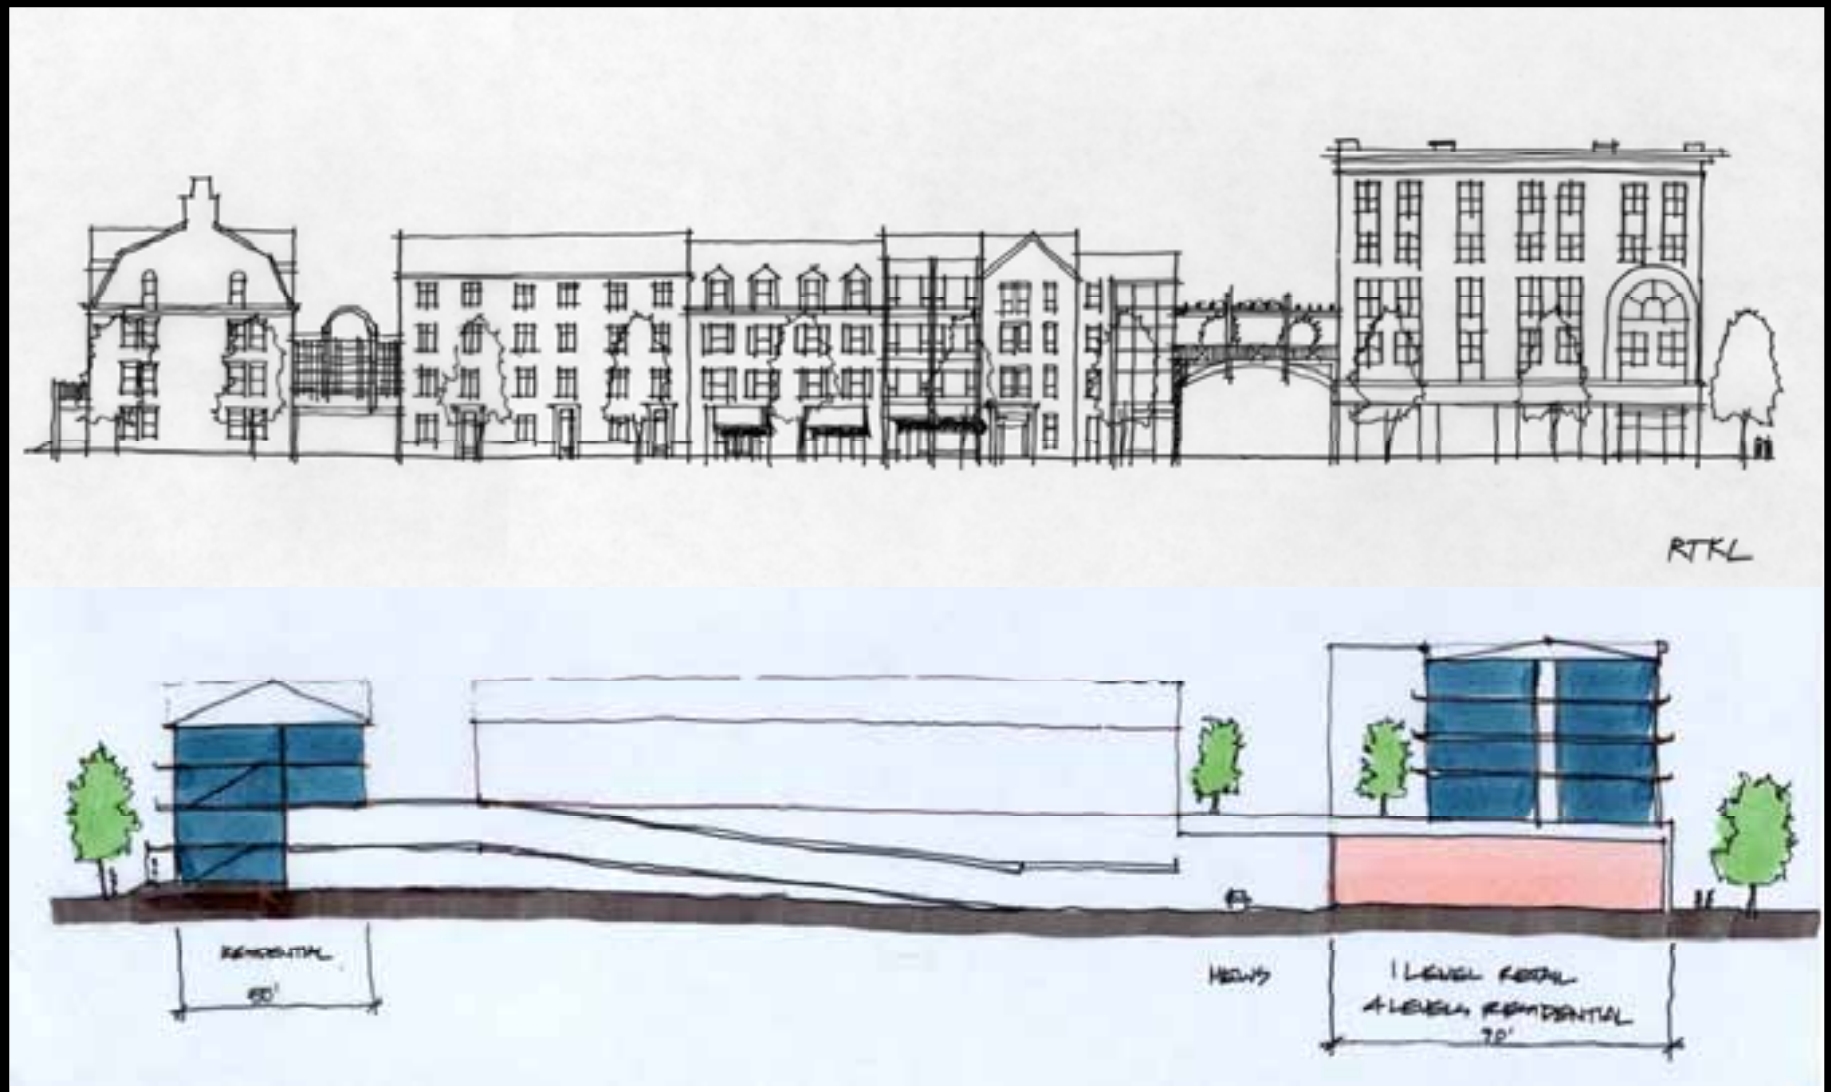

Block – Elevation and Section

COTTONWOOD
Holladay, UT

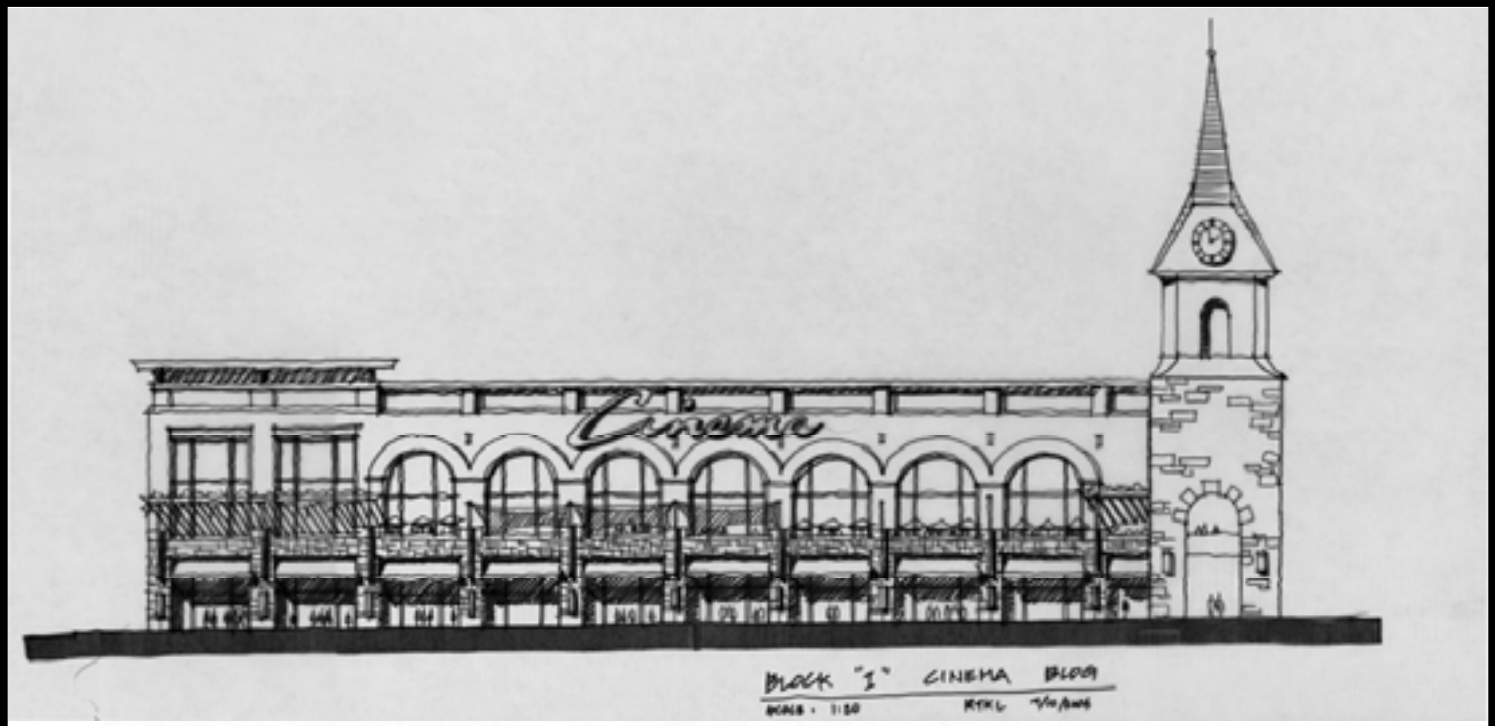

Block Elevations

COTTONWOOD
Holladay, UT

BLOCK E MAIN ST BLDG

SCALE: 1:20

RTKL 07/10/2006

Perspective - Ballroom

COTTONWOOD
Holladay, UT

BLOCK "G" CORNER BLDG
RTKL 7/10/06

Block Elevation

COTTONWOOD
Holladay, UT

Block Elevation

COTTONWOOD
Holladay, UT

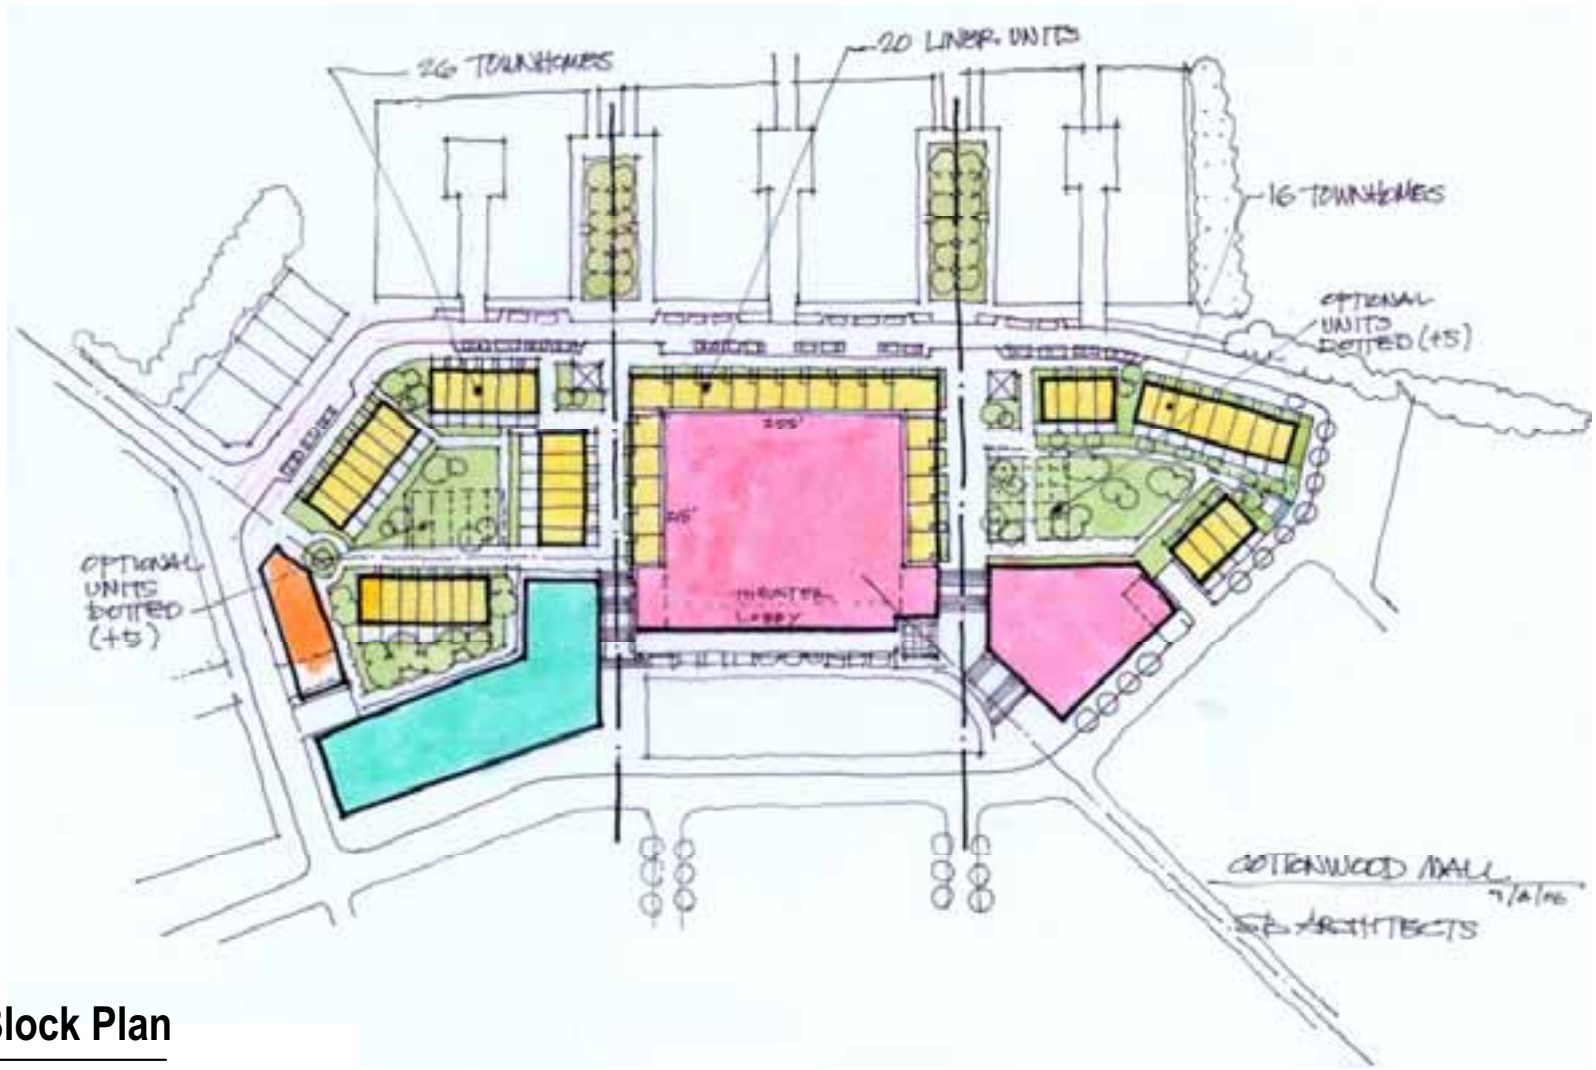

Block Plan

COTTONWOOD
Holladay, UT

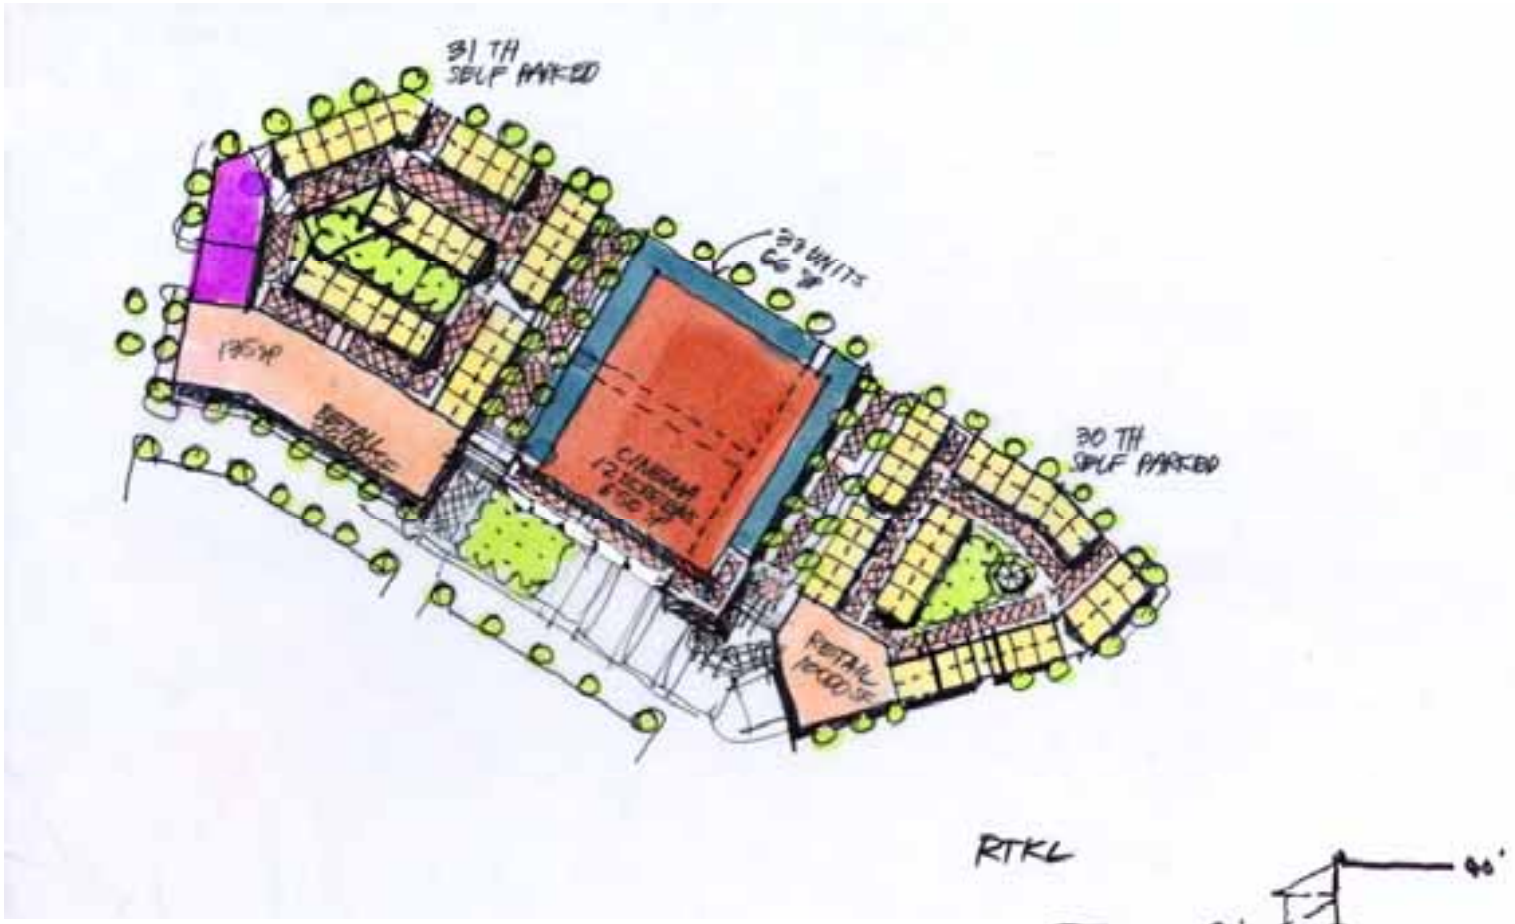

Block Plan

COTTONWOOD
Holladay, UT

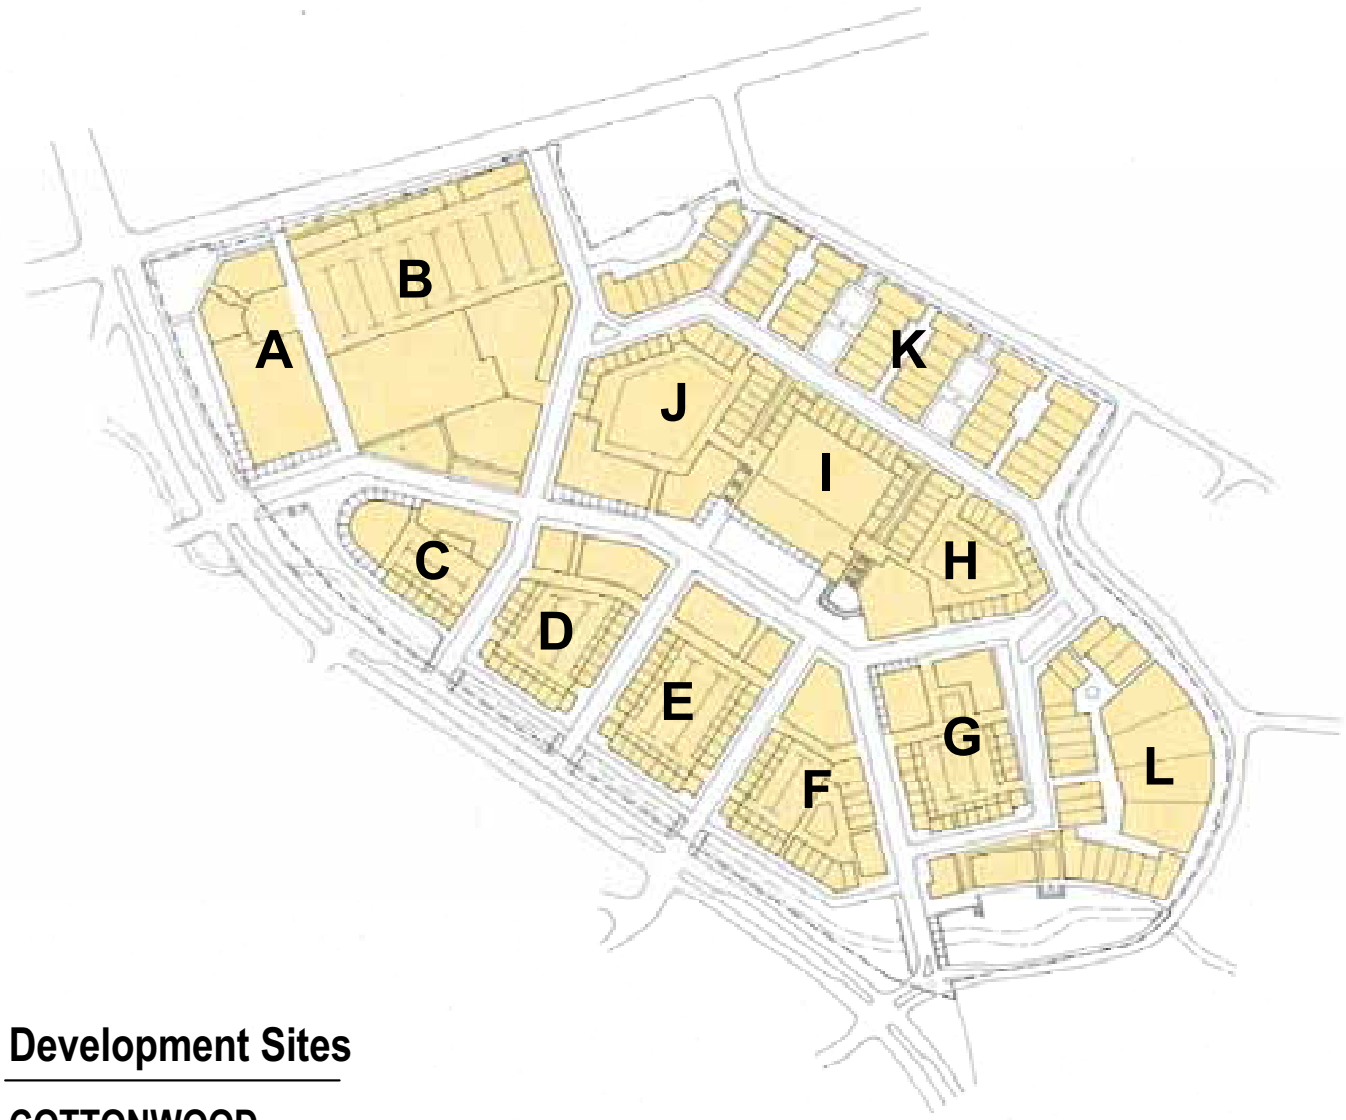

Development Sites

COTTONWOOD
Holladay, UT

Creek Park Plan

COTTONWOOD
Holladay, UT

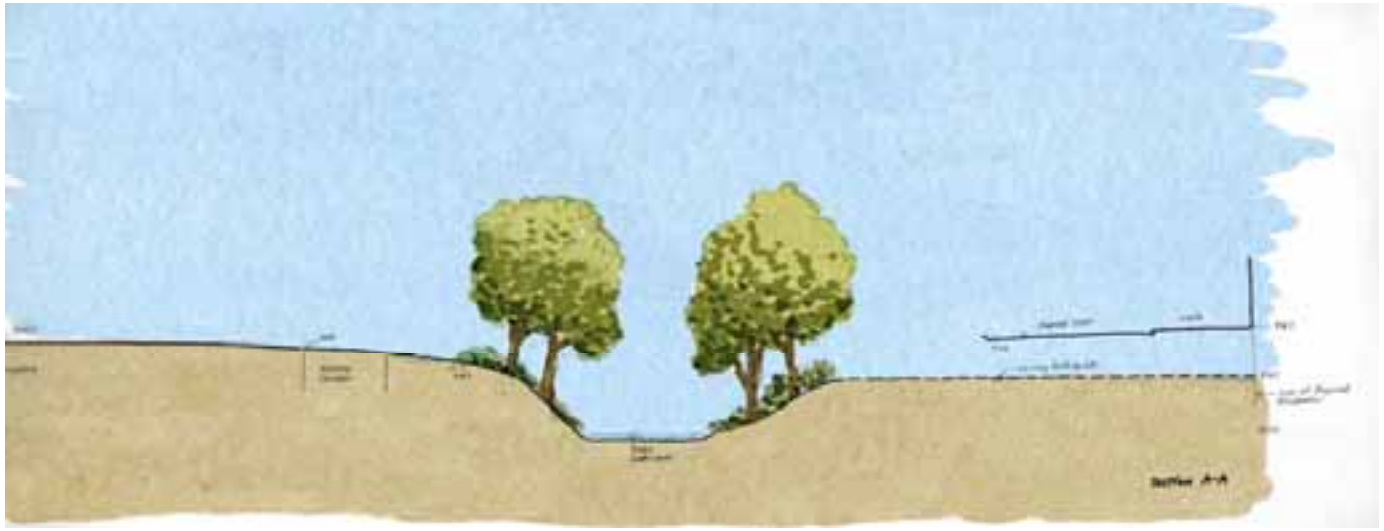

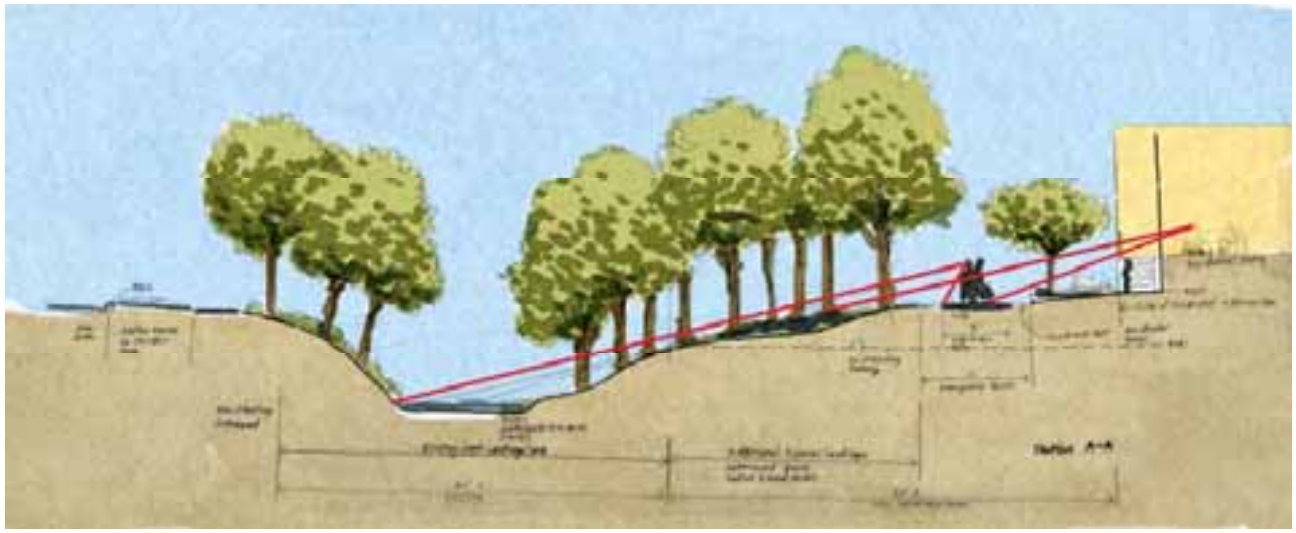

Creek Sections

COTTONWOOD
Holladay, UT

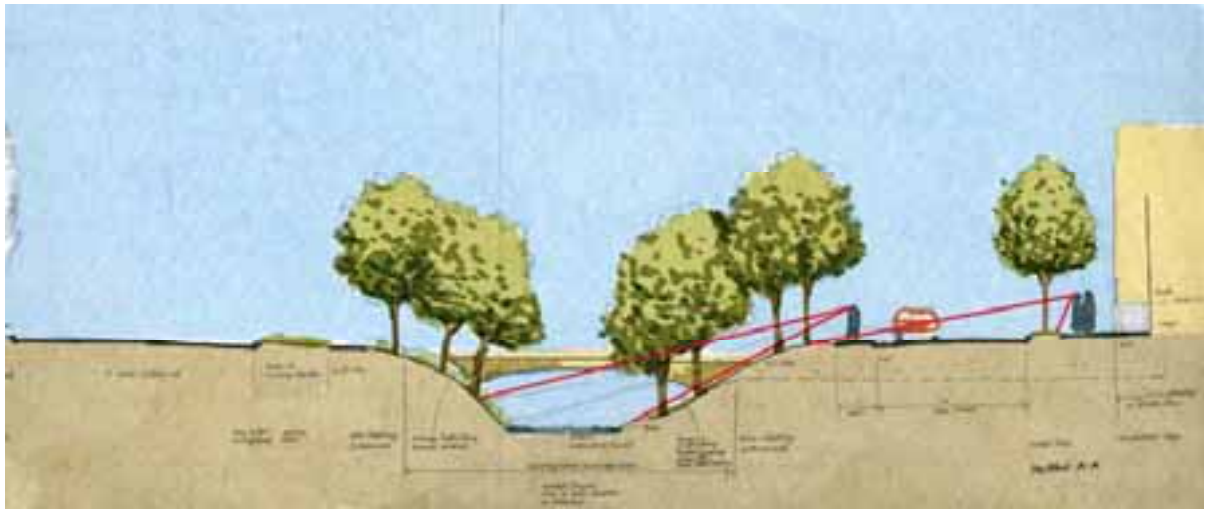

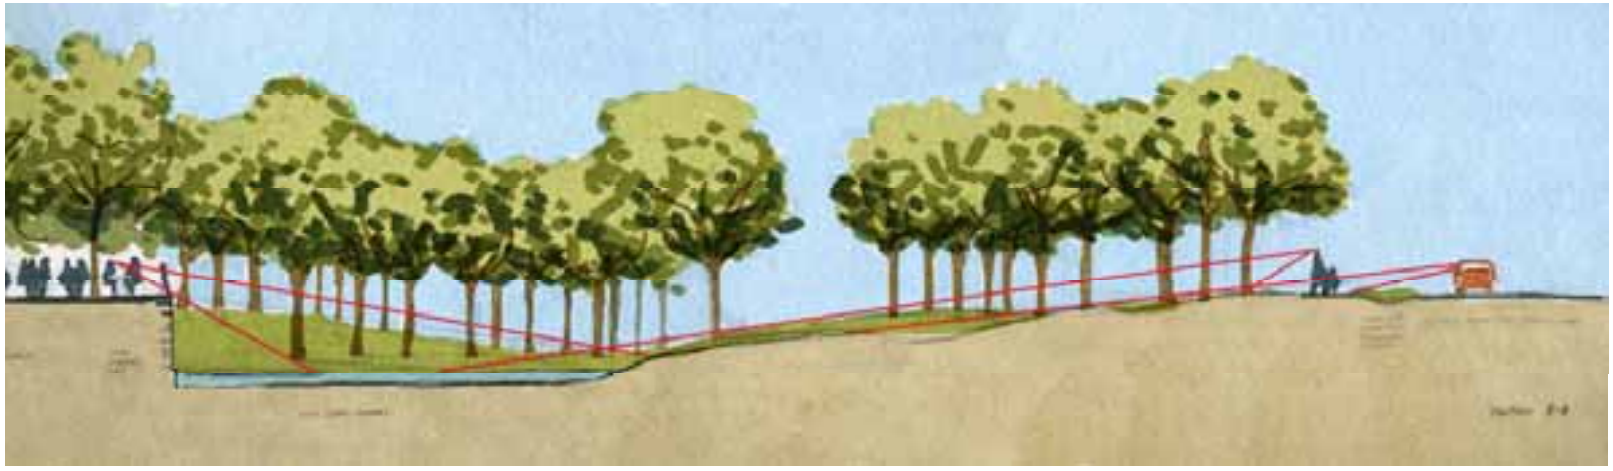

Creek Sections

COTTONWOOD
Holladay, UT

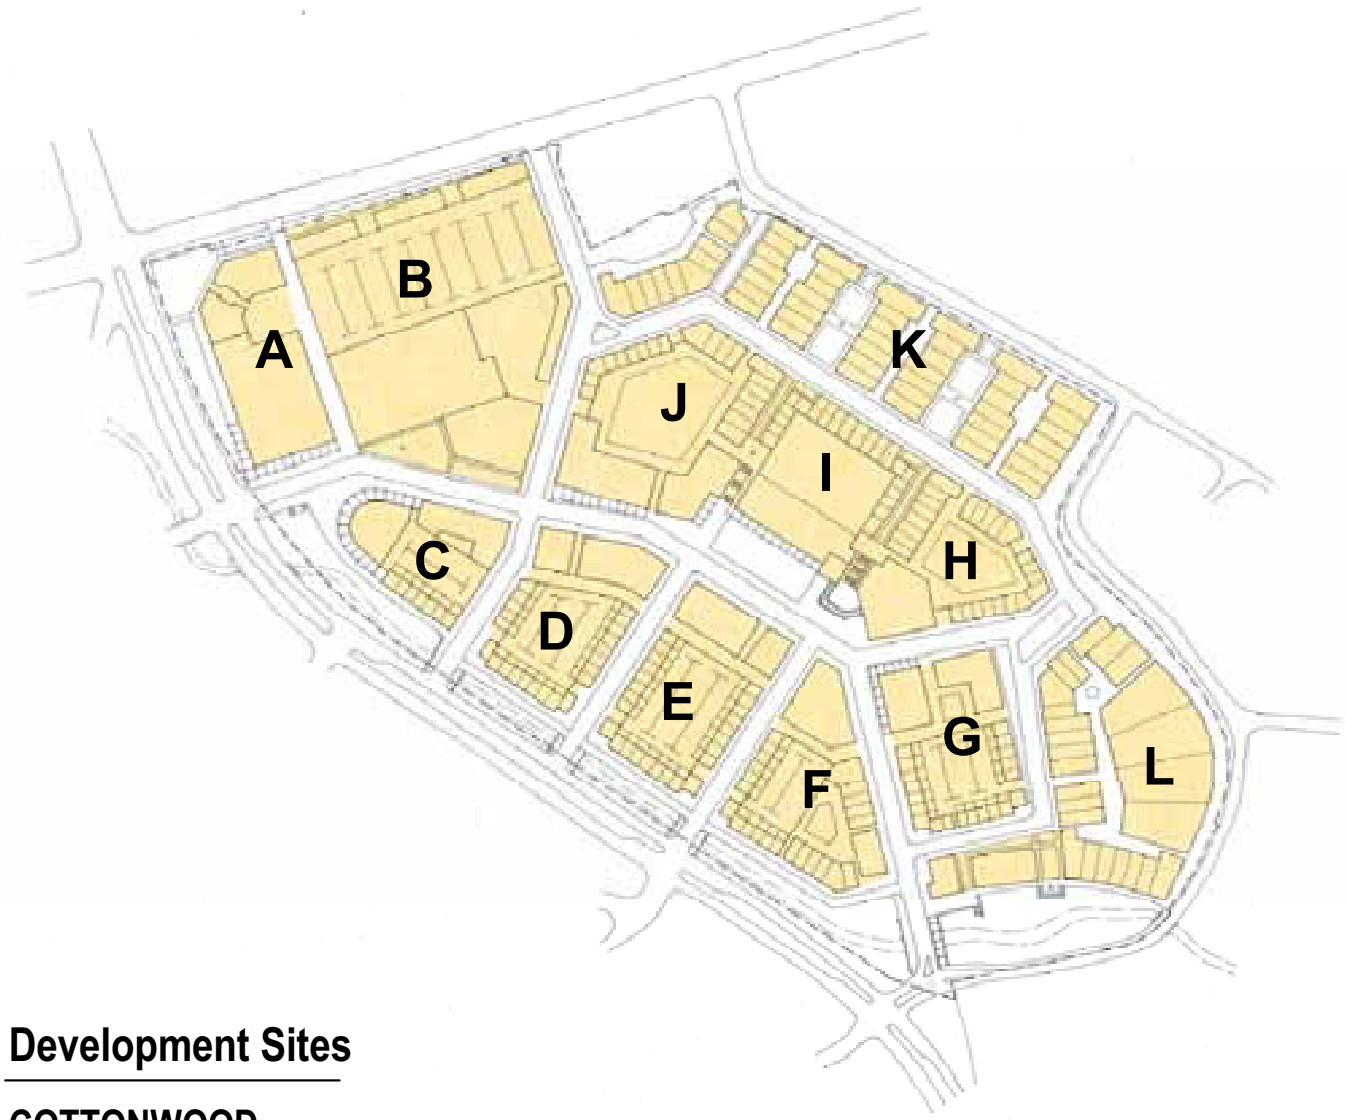

Development Sites

COTTONWOOD
Holladay, UT

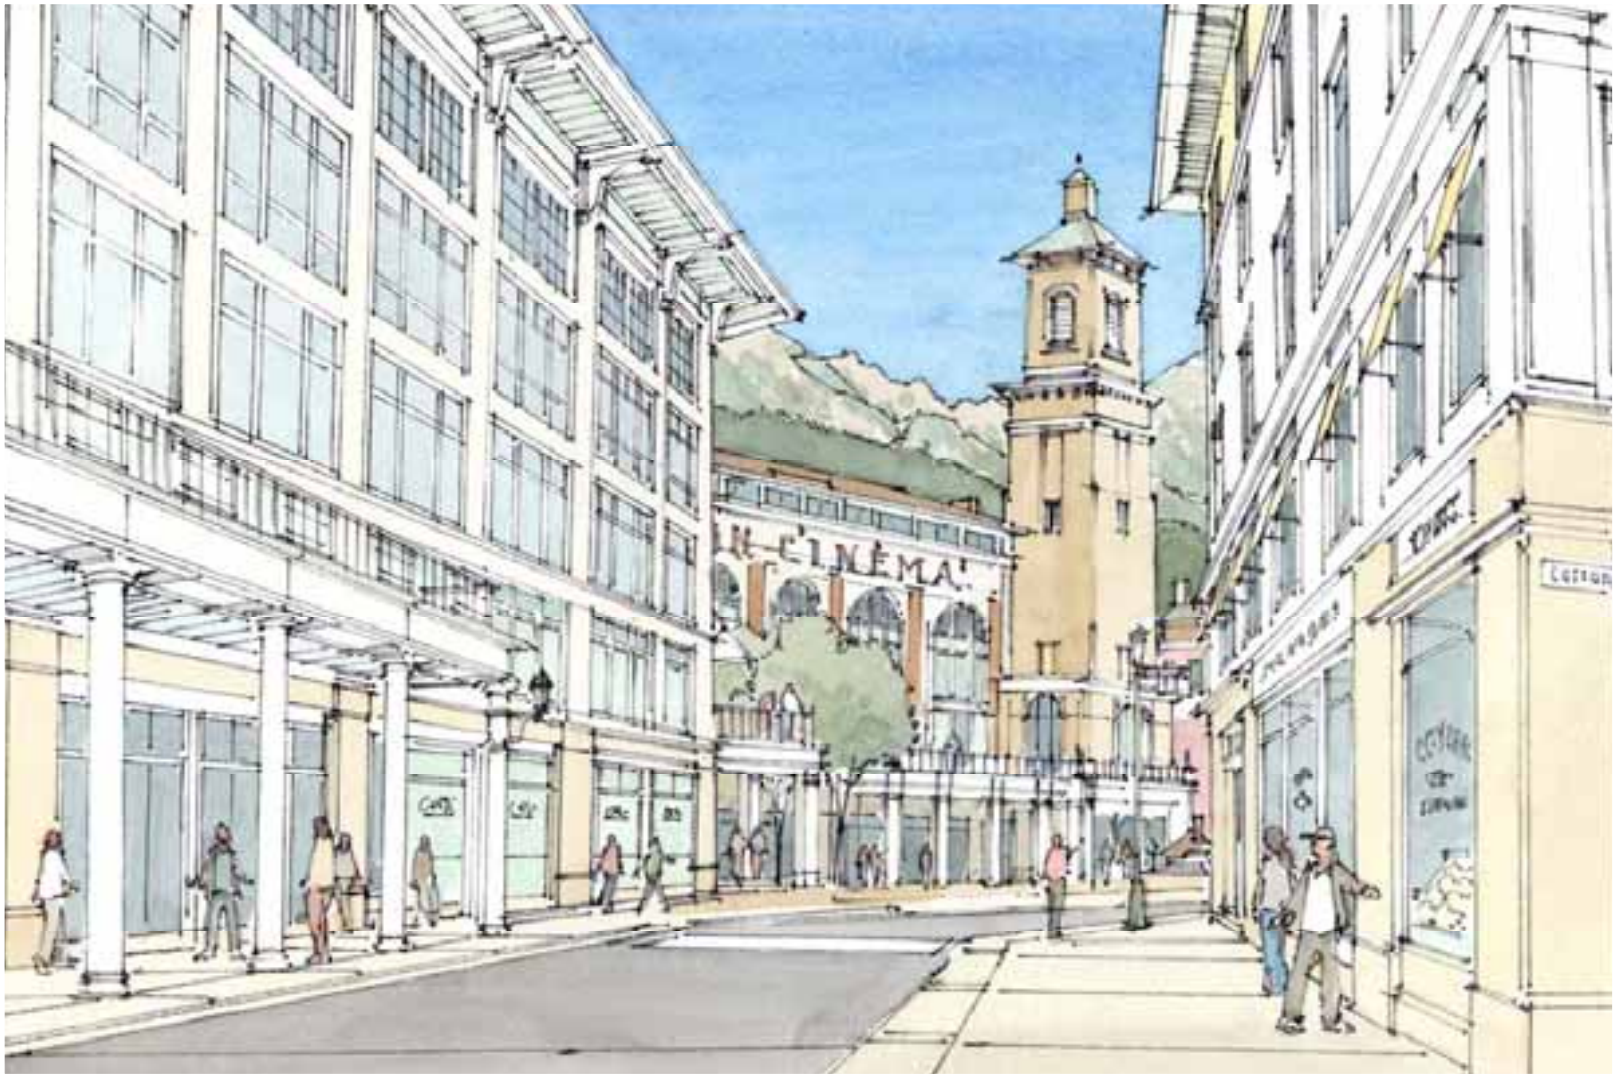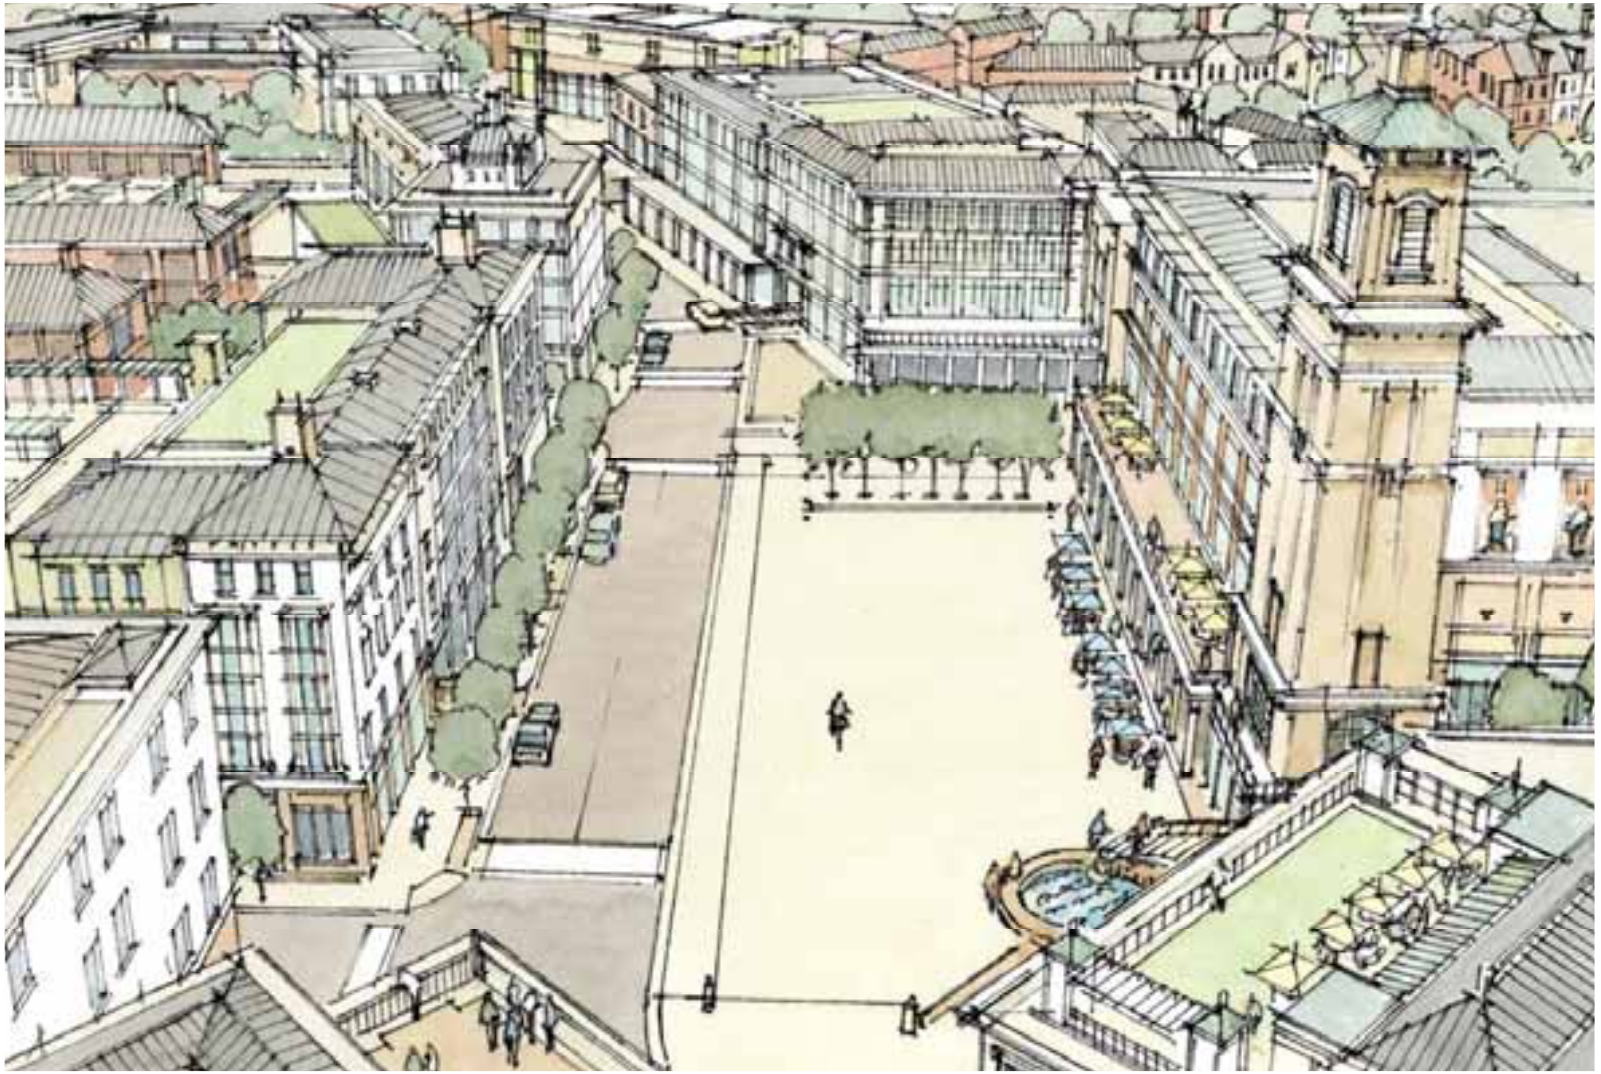
CINÉMA