A. V. Bryan Courthouse

Perimeter Security Improvements

Concept Design Package

February, 2012

PROPERTY OF UNITED STATES GOVERNMENT
COPYING, DISSEMINATION, OR DISTRIBUTION OF THESE DRAWINGS,
PLANS, OR SPECIFICATIONS TO UNAUTHORIZED USERS IF PROHIBITED

AECOM

Legend

- Permanent Perimeter Security Line
- Property Line

A. V. Bryan Courthouse

Illustrative site plan

February, 2012

PROPERTY OF UNITED STATES GOVERNMENT
FOR OFFICIAL USE ONLY

AECOM

0 20 40 Feet

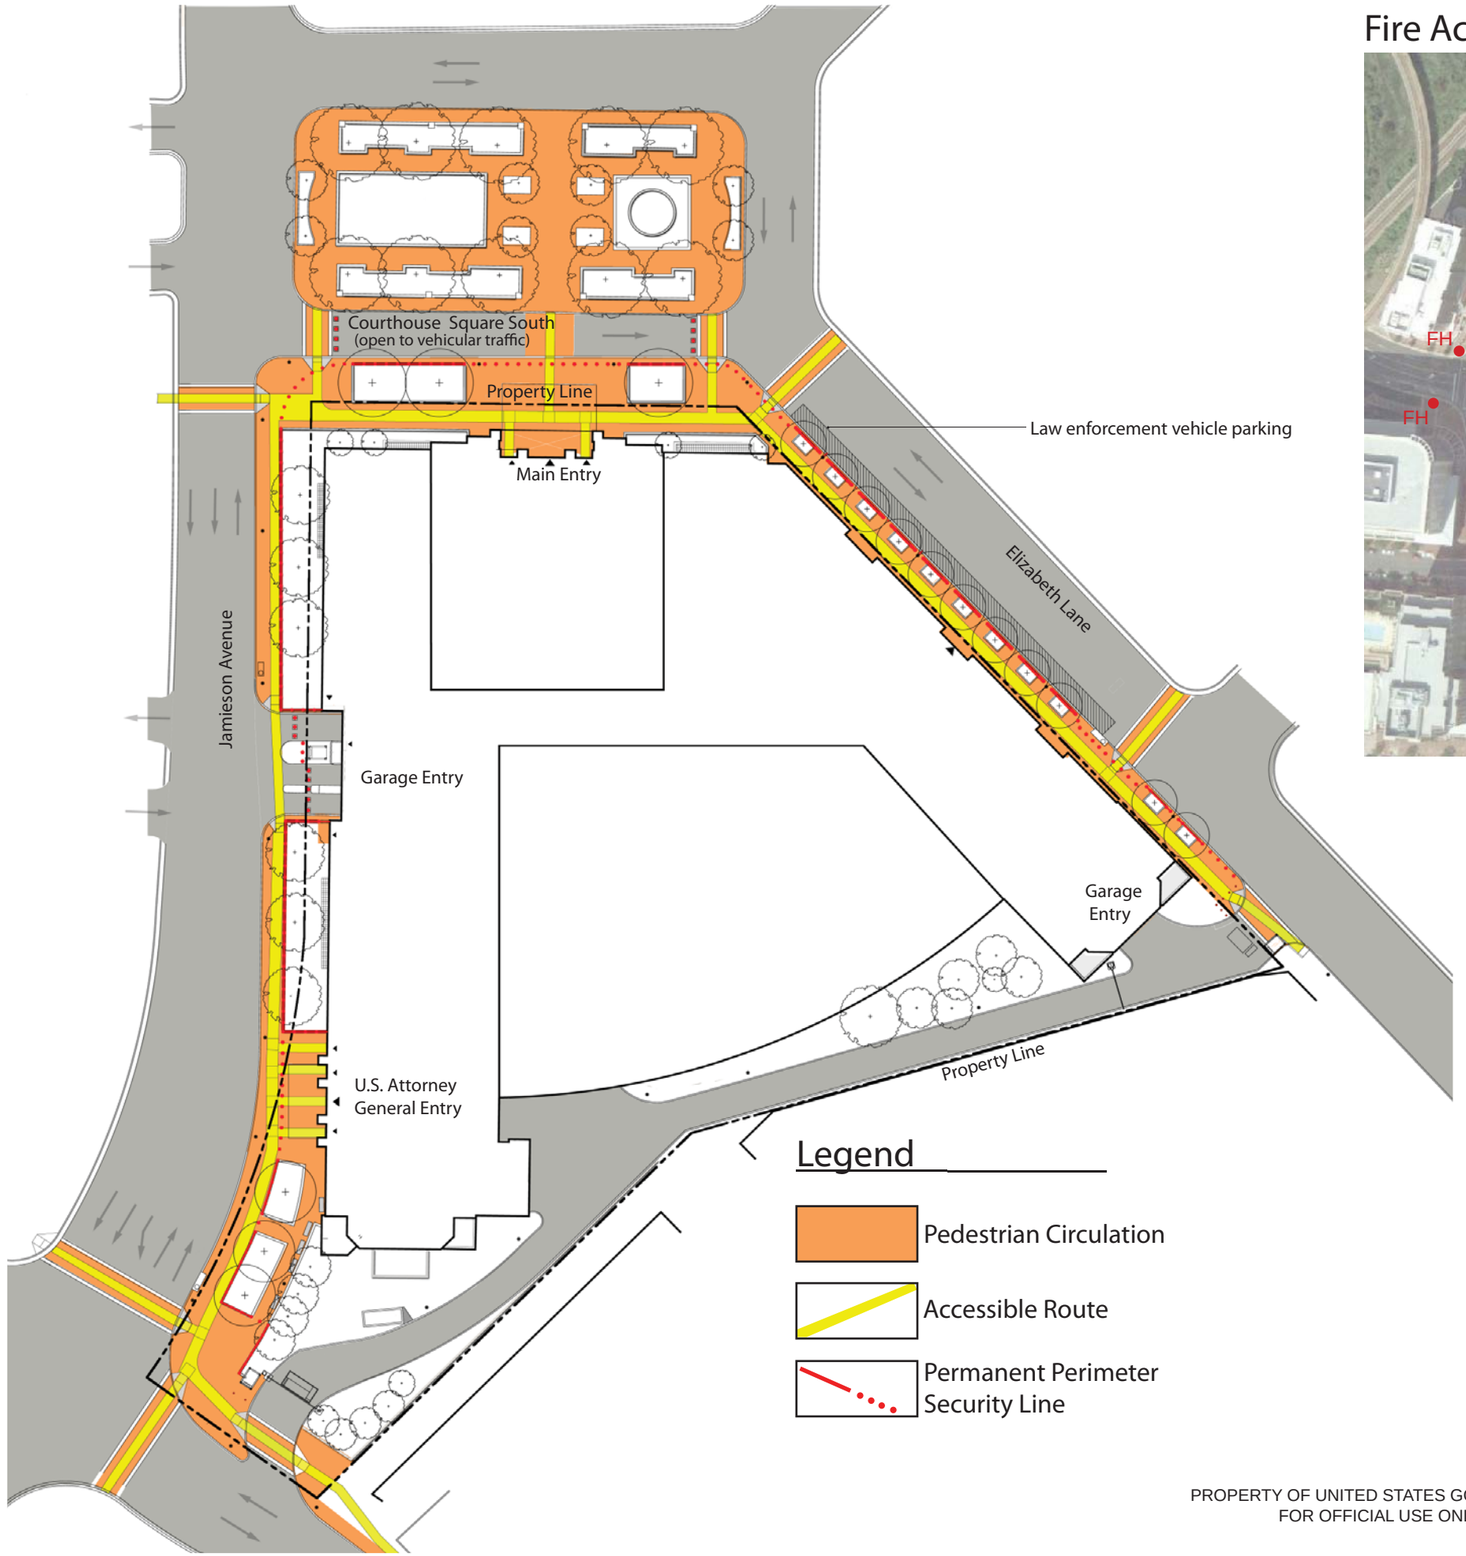

Legend

- Pedestrian Circulation
- Accessible Route
- Permanent Perimeter Security Line

Fire Access Diagram

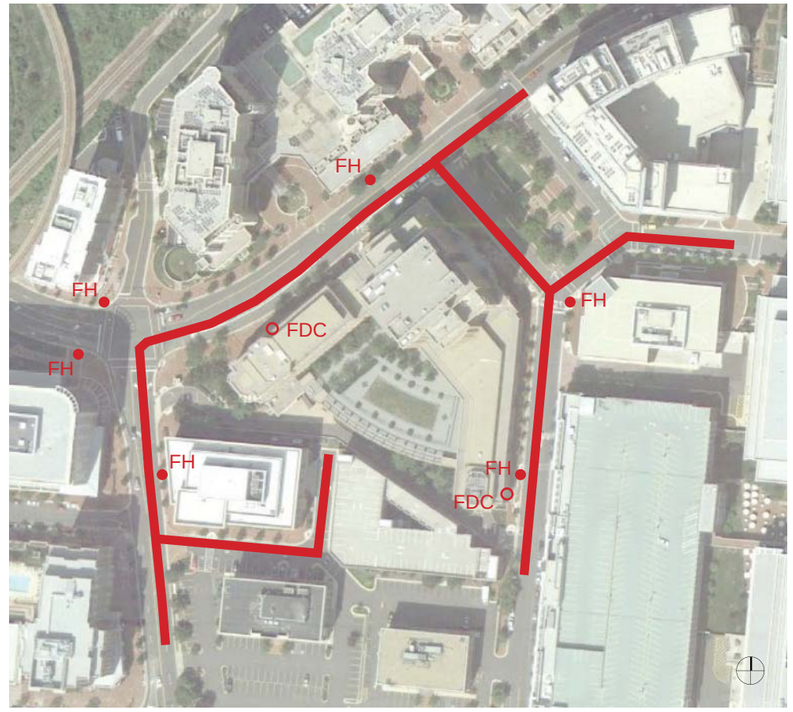

FDC: Fire Department Connection
FH: Fire Hydrant

Albert V. Bryan Courthouse

Perimeter Security Improvements

February, 2012

PROPERTY OF UNITED STATES GOVERNMENT
FOR OFFICIAL USE ONLY

AECOM

0 20 40 Feet

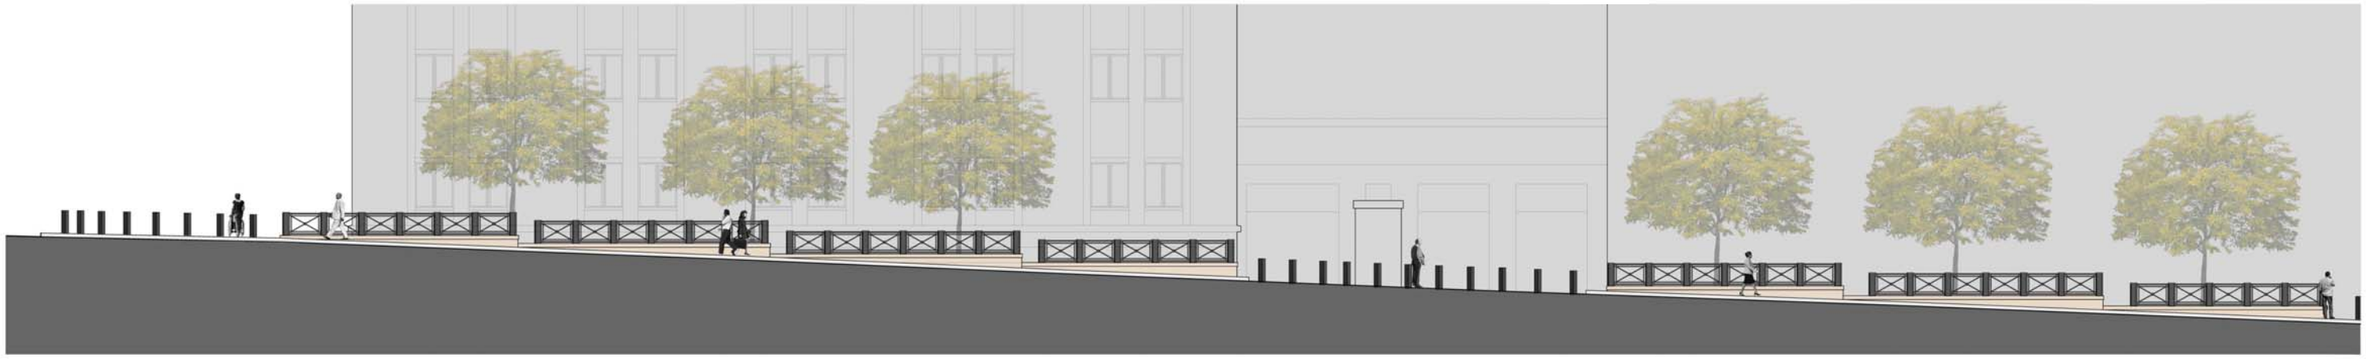

Jamieson Avenue - Overall Elevation

Elizabeth Lane - Overall Elevation

A. V. Bryan Courthouse

Perimeter Security Improvements

February, 2012

PROPERTY OF UNITED STATES GOVERNMENT
FOR OFFICIAL USE ONLY

AECOM

0 6 12 Feet

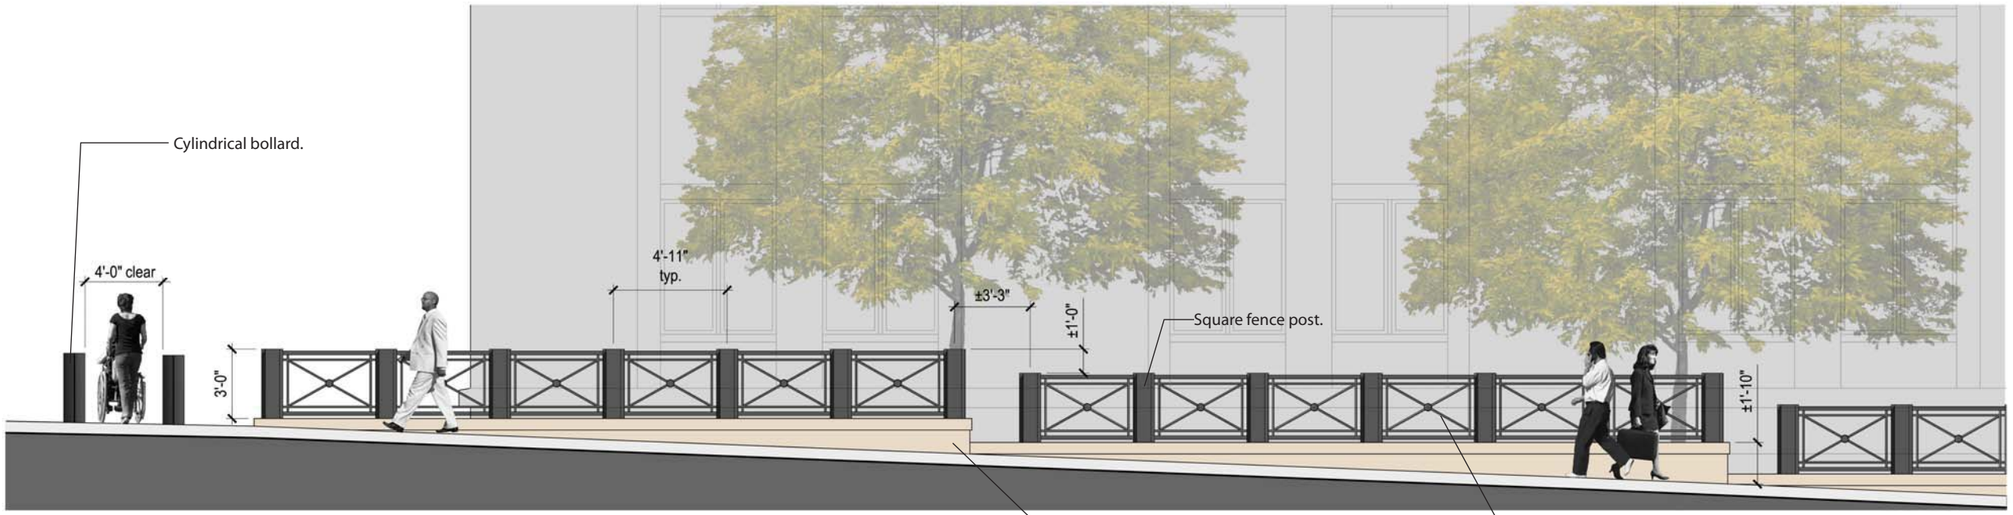

Jamieson Avenue - Elevation Enlargement

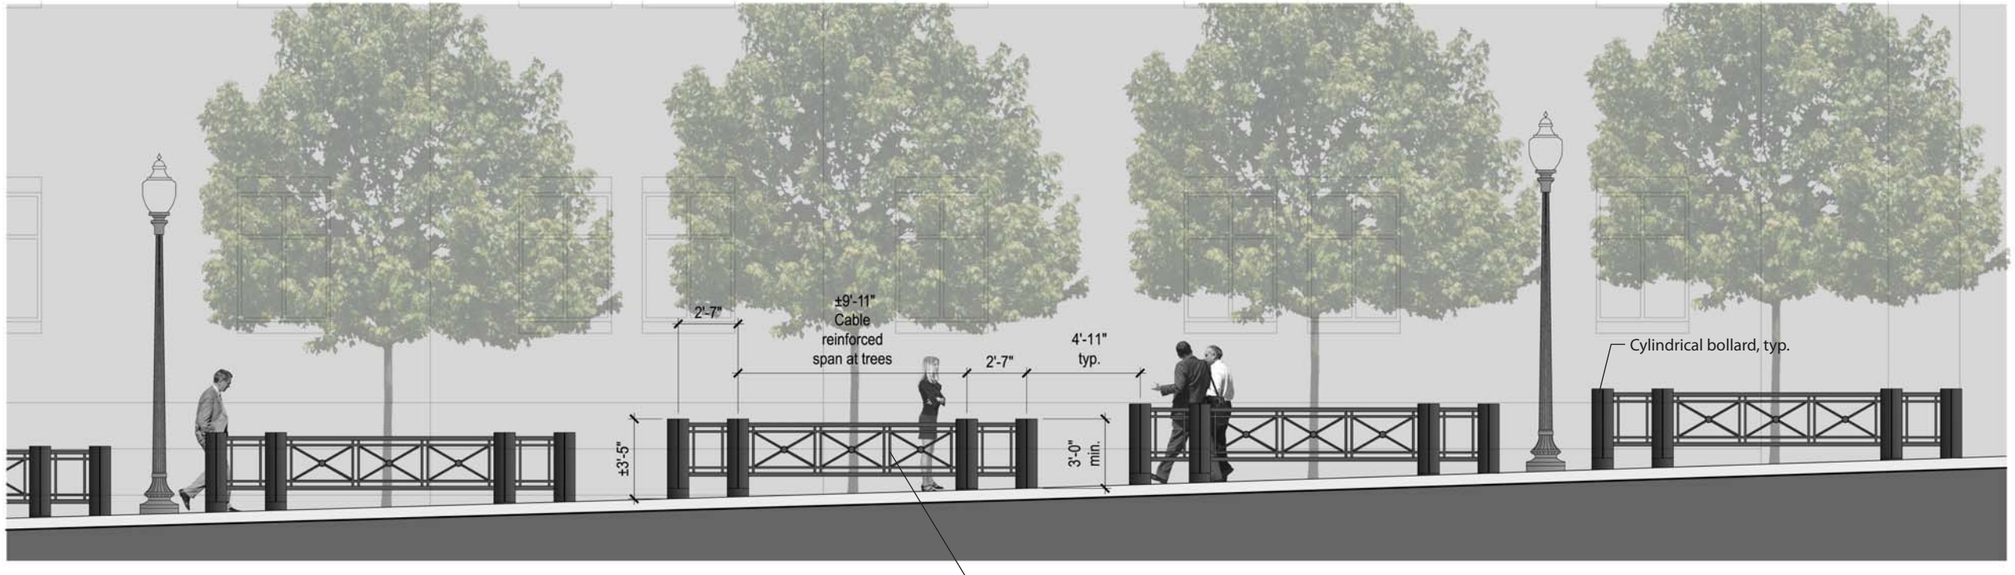

Elizabeth Lane - Elevation Enlargement

A. V. Bryan Courthouse

Perimeter Security Improvements

February, 2012

PROPERTY OF UNITED STATES GOVERNMENT
FOR OFFICIAL USE ONLY

AECOM

0 2 4 Feet

Courthouse Square South- Elevation

0 4 8 Feet

Courthouse Square South - Elevation Enlargement

0 2 4 Feet

A. V. Bryan Courthouse

Perimeter Security Improvements

February, 2012

PROPERTY OF UNITED STATES GOVERNMENT
FOR OFFICIAL USE ONLY

AECOM

Courthouse Square South

A. V. Bryan Courthouse

Perimeter Security Improvements

February, 2012

PROPERTY OF UNITED STATES GOVERNMENT
FOR OFFICIAL USE ONLY

AECOM

Jamieson Avenue

A. V. Bryan Courthouse

Perimeter Security Improvements

February, 2012

PROPERTY OF UNITED STATES GOVERNMENT
FOR OFFICIAL USE ONLY

AECOM