CARLYLE PLAZA
ALEXANDRIA, VA

PHASE ONE - RESIDENTIAL LINER AND RESIDENTIAL TOWER

6 NOVEMBER 2012

FXFOWLE

ILLUSTRATIVE MASTER PLAN

CARLYLE PLAZA - PHASE 1
CITY OF ALEXANDRIA

6 NOVEMBER 2012

12051.L00

FXFOWLE

© 2012 FXFOWLE ARCHITECTS, PC | ALL RIGHTS RESERVED

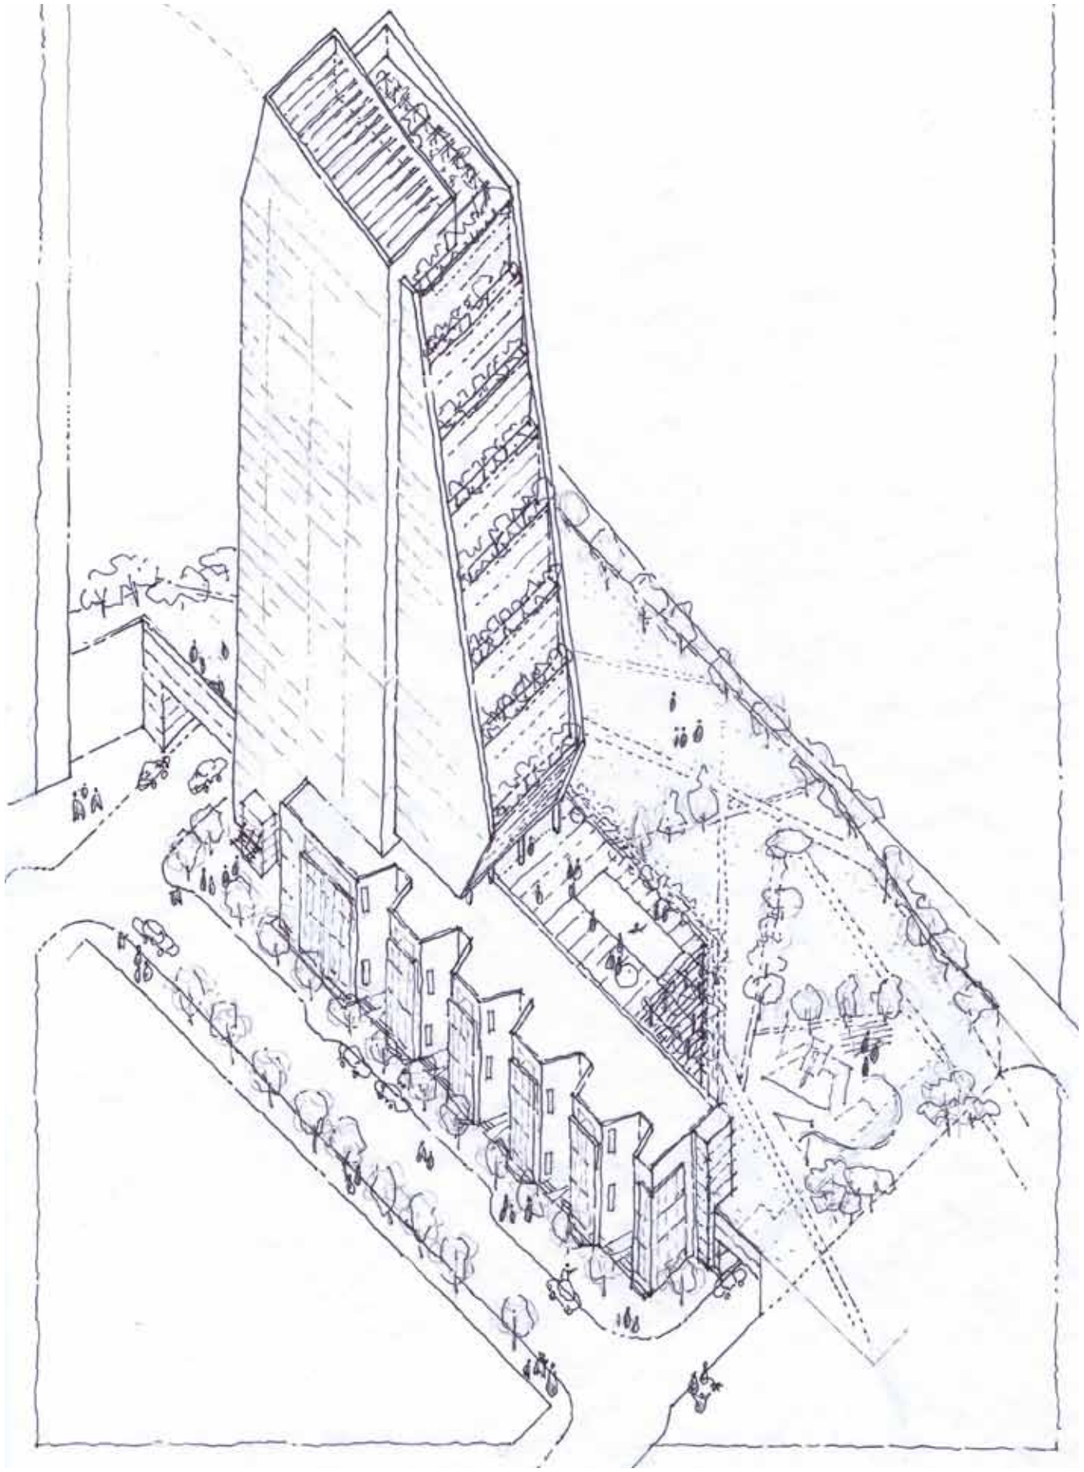

AXONOMETRIC VIEW

CARLYLE PLAZA - PHASE 1
CITY OF ALEXANDRIA

12051.L00

6 NOVEMBER 2012

FXFOWLE

© 2012 FXFOWLE ARCHITECTS, PC | ALL RIGHTS RESERVED

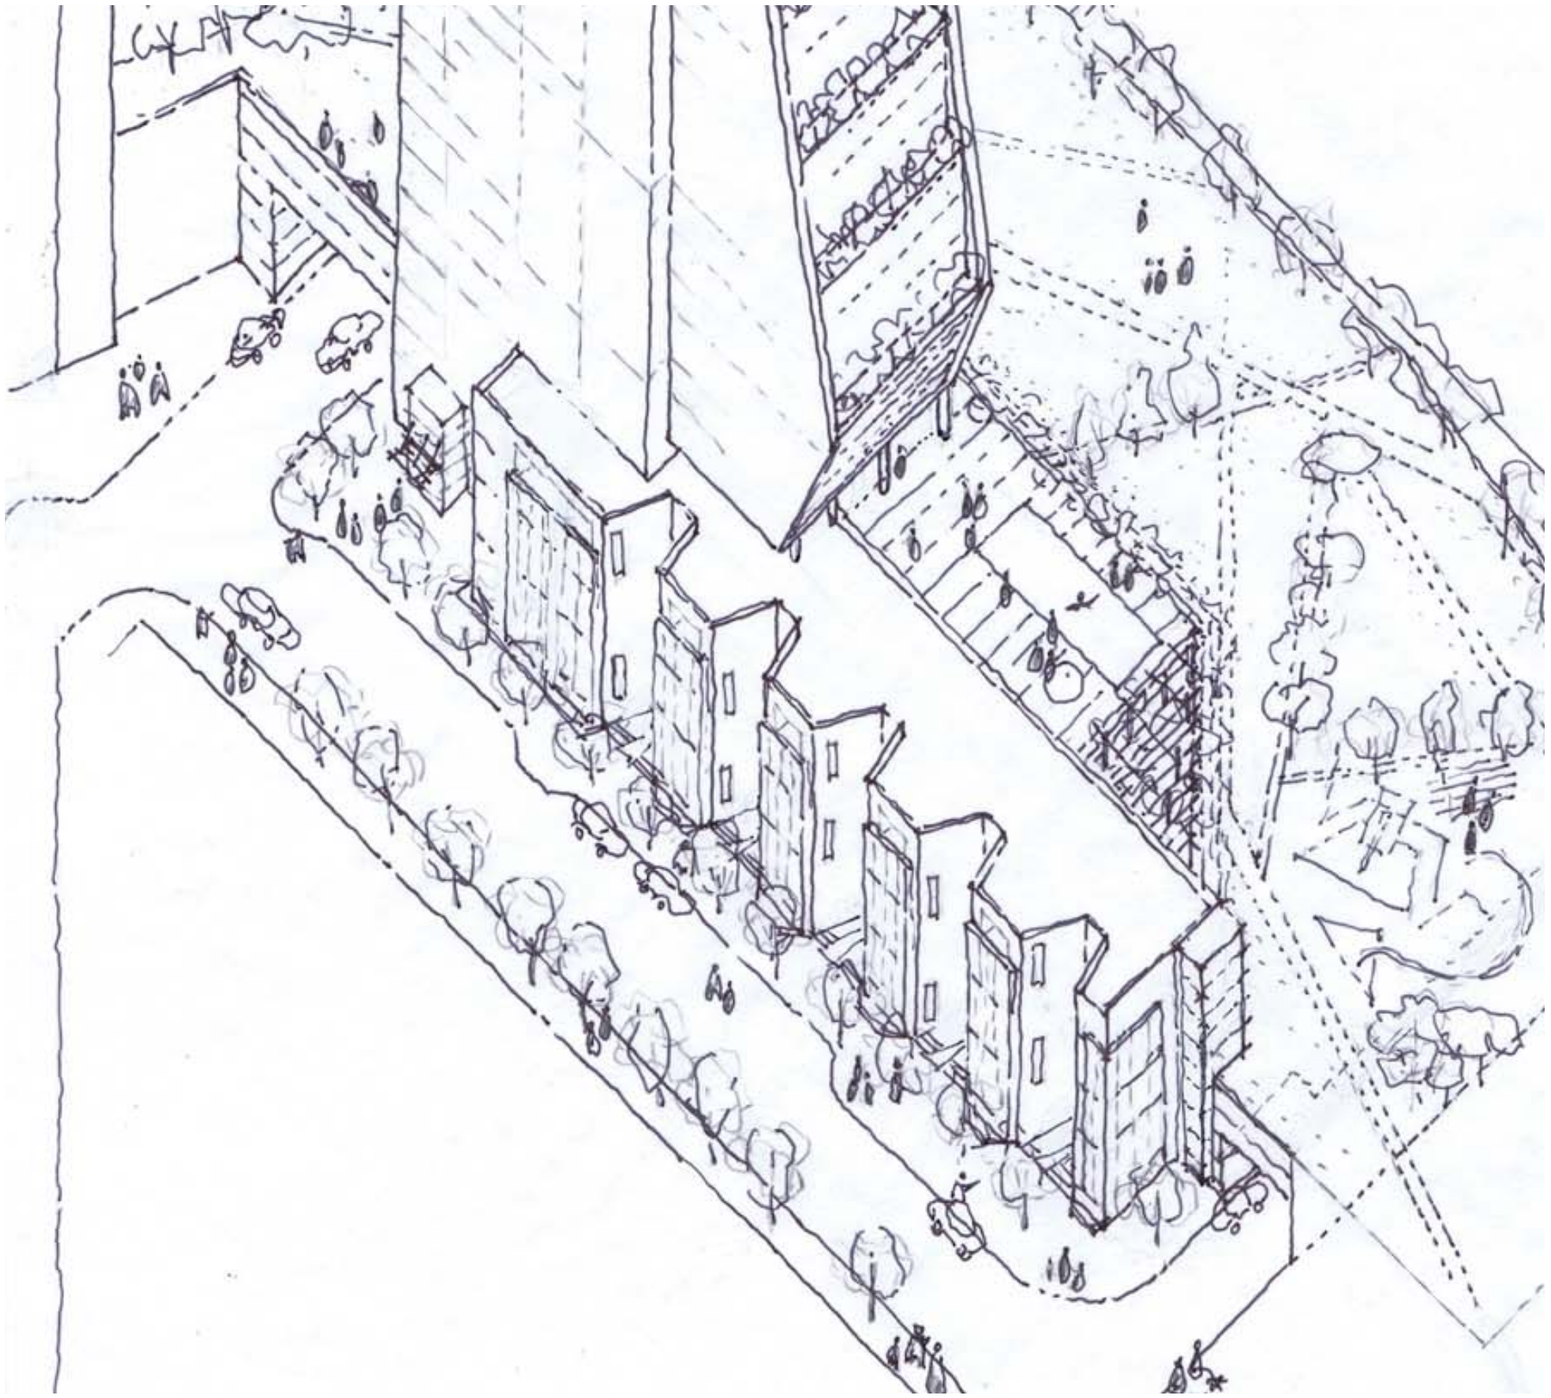

AXONOMETRIC VIEW

CARLYLE PLAZA - PHASE 1
CITY OF ALEXANDRIA

12051.L00

6 NOVEMBER 2012

FXFOWLE

© 2012 FXFOWLE ARCHITECTS, PC | ALL RIGHTS RESERVED

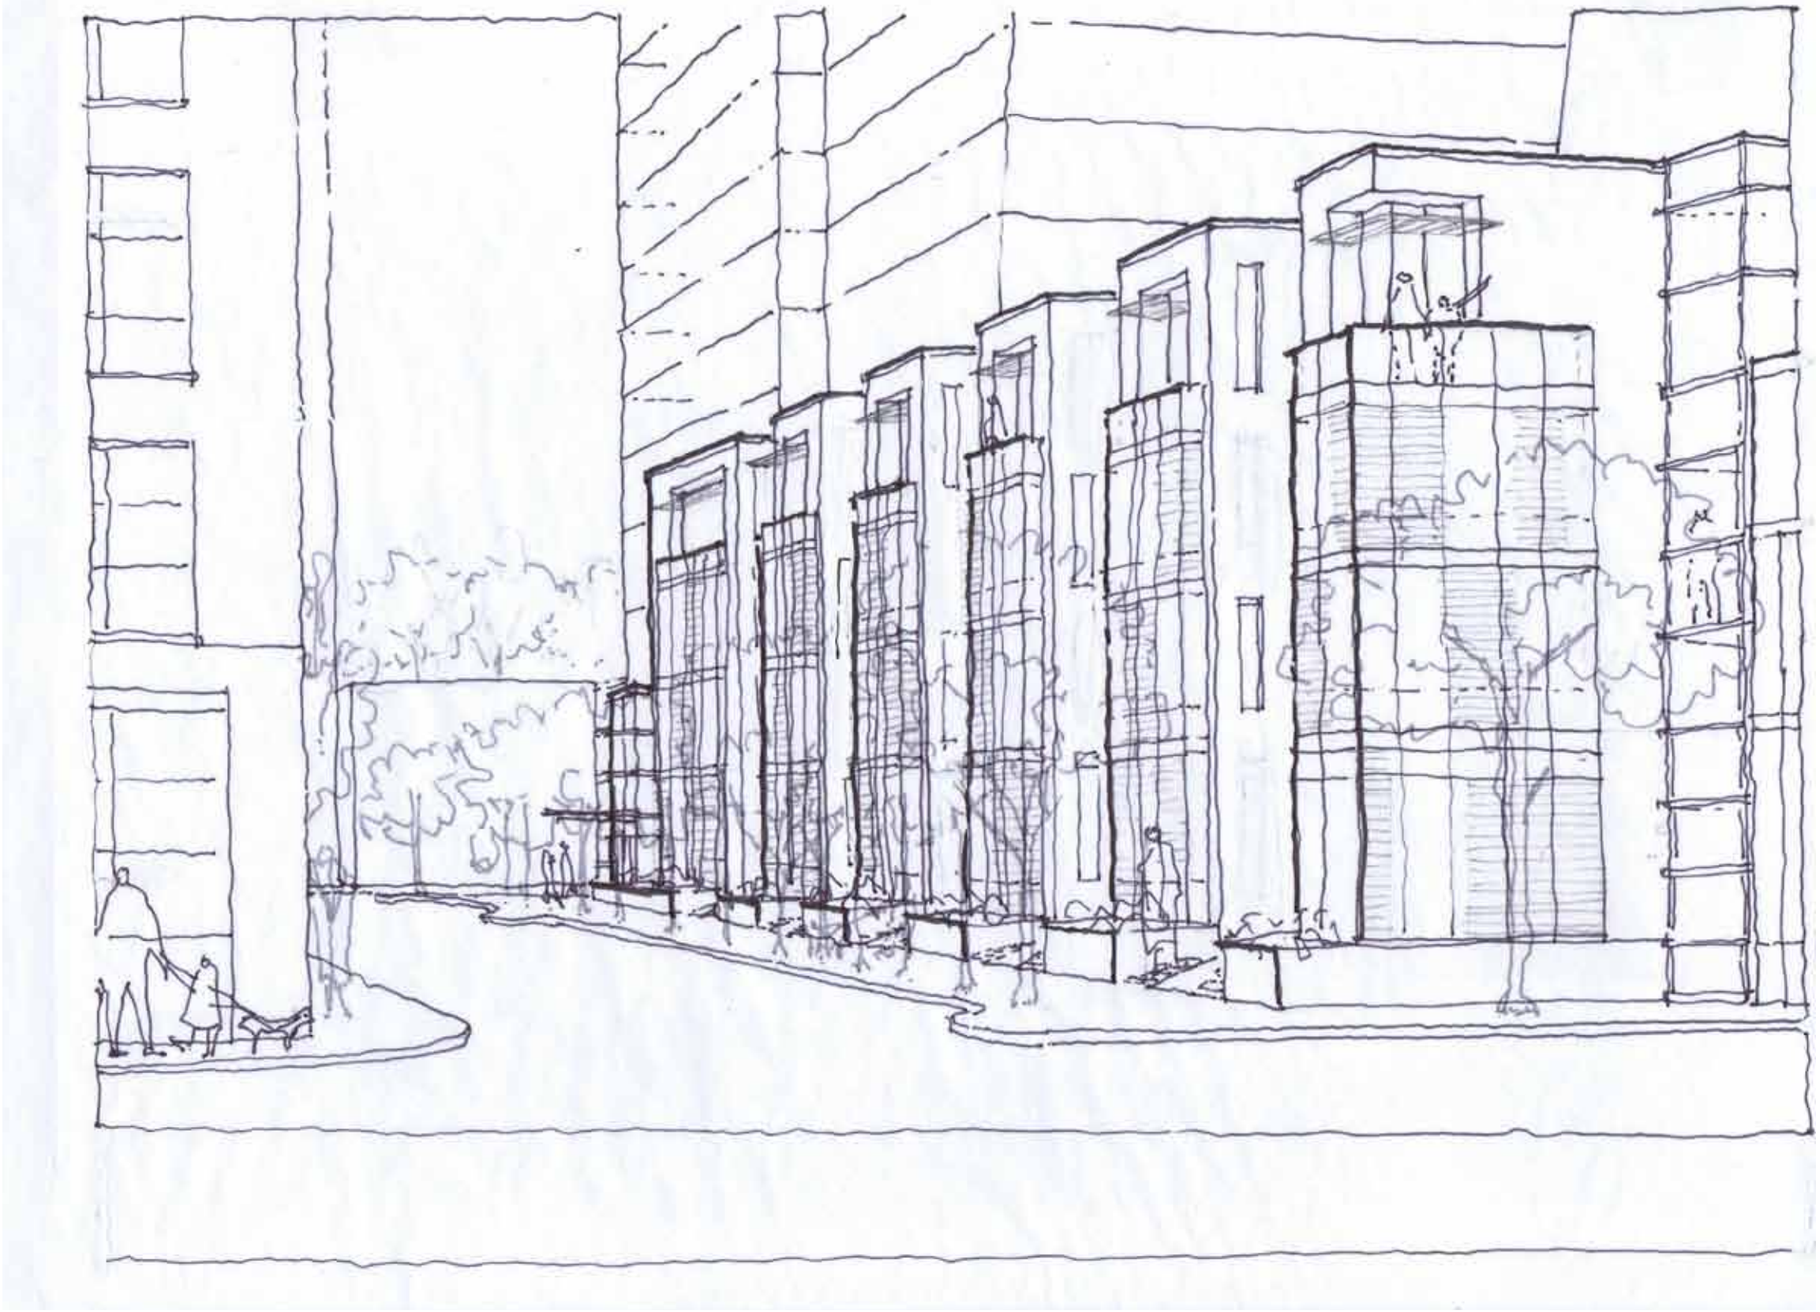

VIEW LOOKING NORTHEAST

CARLYLE PLAZA - PHASE 1
CITY OF ALEXANDRIA

6 NOVEMBER 2012

FXFOWLE

© 2012 FXFOWLE ARCHITECTS, PC | ALL RIGHTS RESERVED

VIEW LOOKING SOUTHEAST

CARLYLE PLAZA - PHASE 1
CITY OF ALEXANDRIA

12051.L00

6 NOVEMBER 2012

FXFOWLE

© 2012 FXFOWLE ARCHITECTS, PC | ALL RIGHTS RESERVED

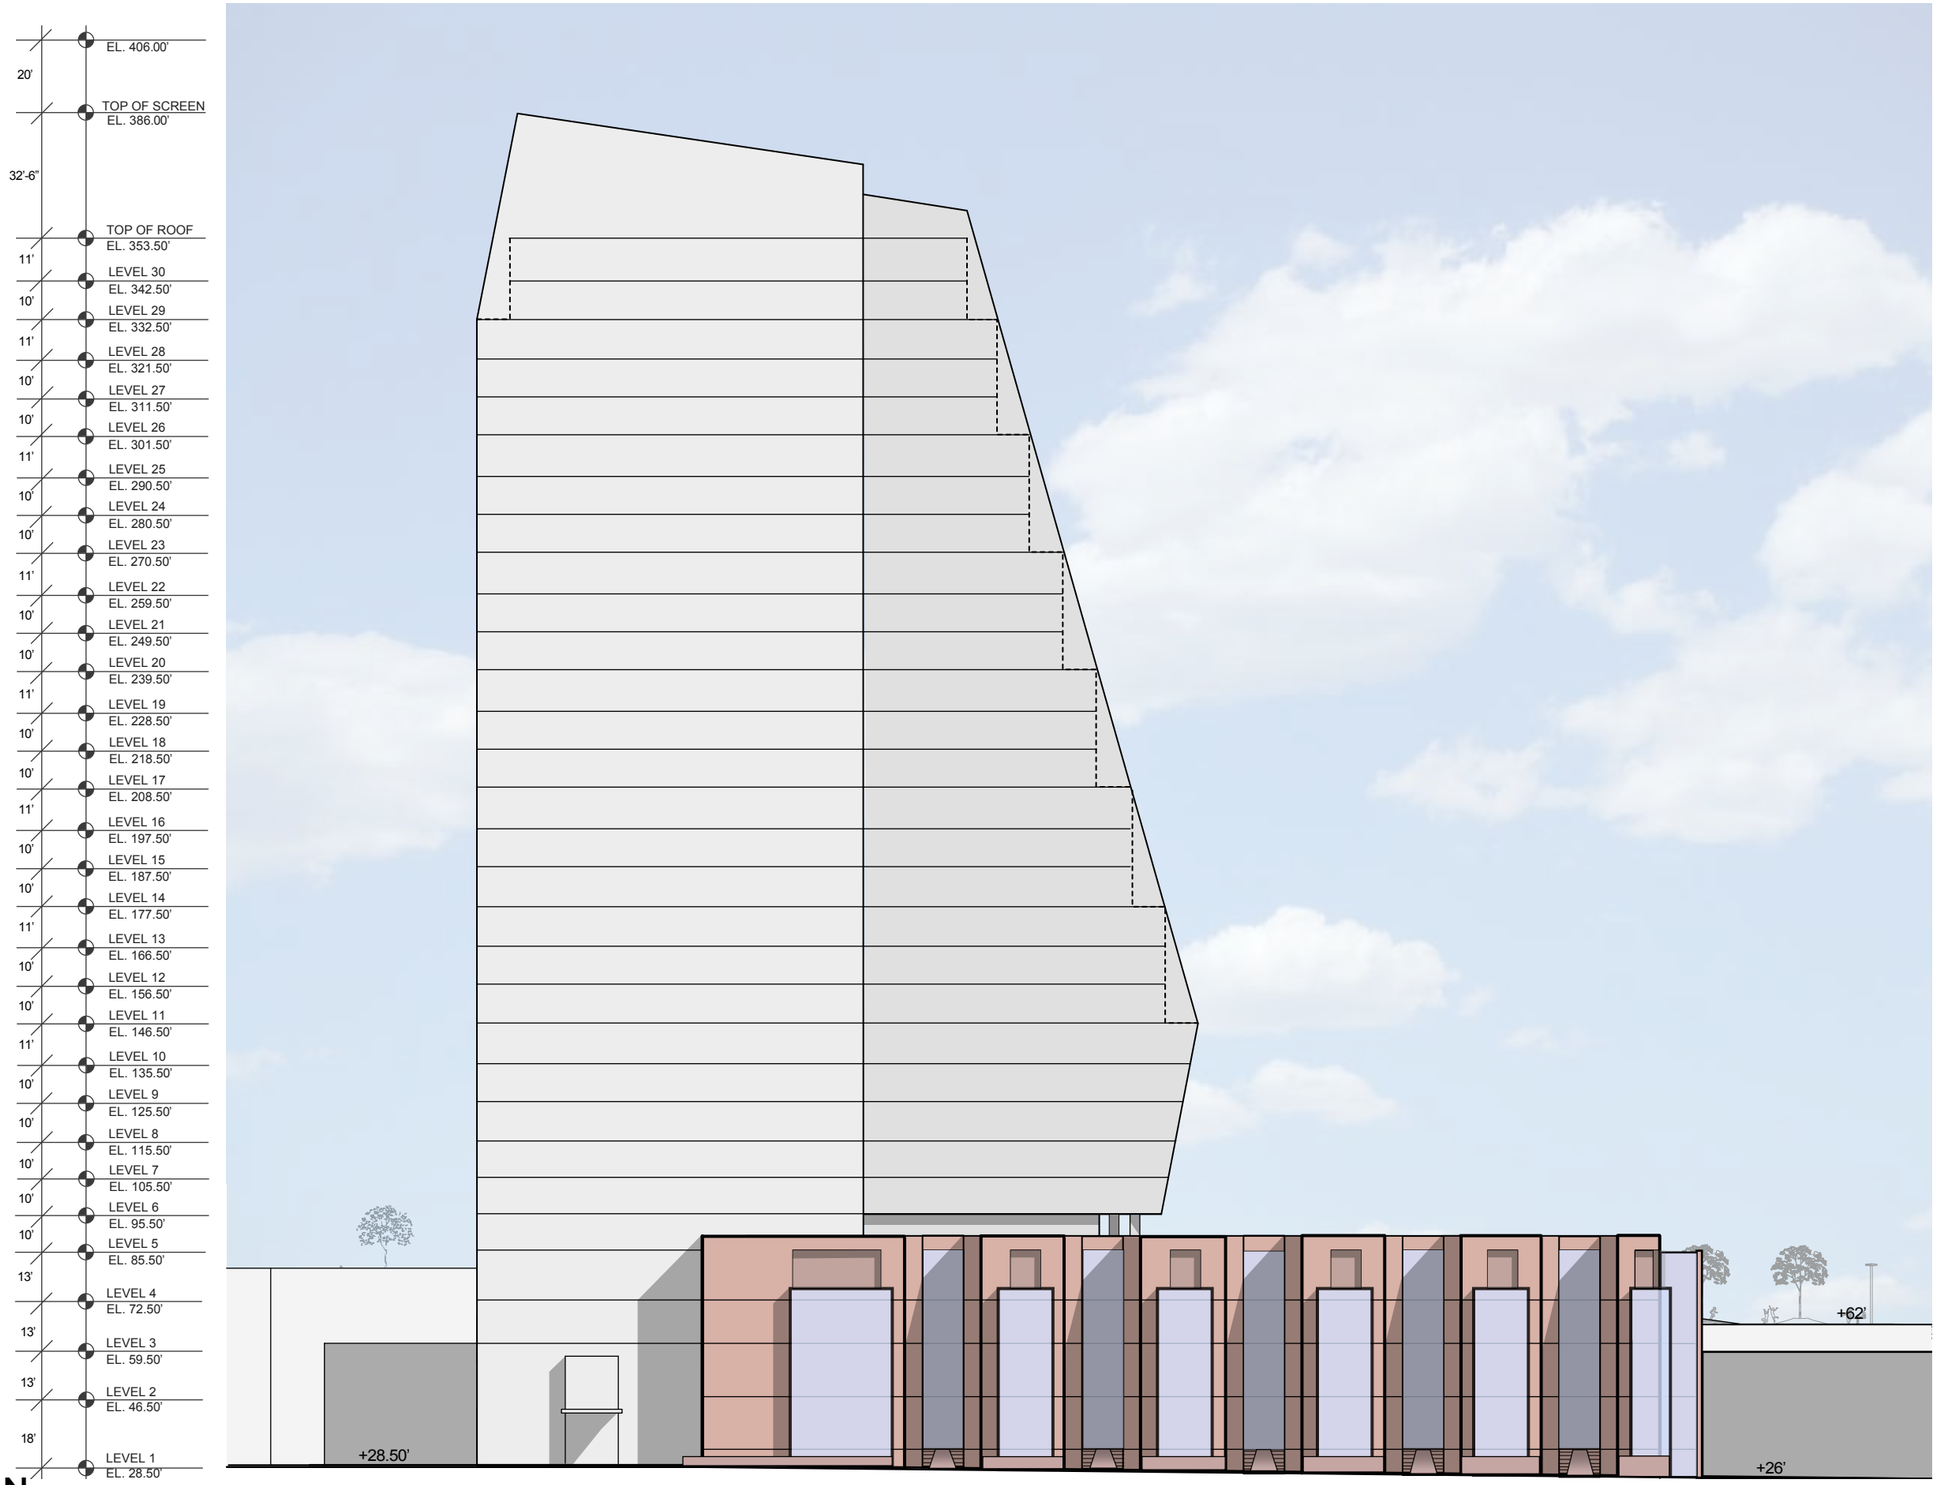

WEST ELEVATION

CARLYLE PLAZA - PHASE 1
CITY OF ALEXANDRIA

1/40" = 1'-0"
6 NOVEMBER 2012

FXFOWLE

© 2012 FXFOWLE ARCHITECTS, PC | ALL RIGHTS RESERVED

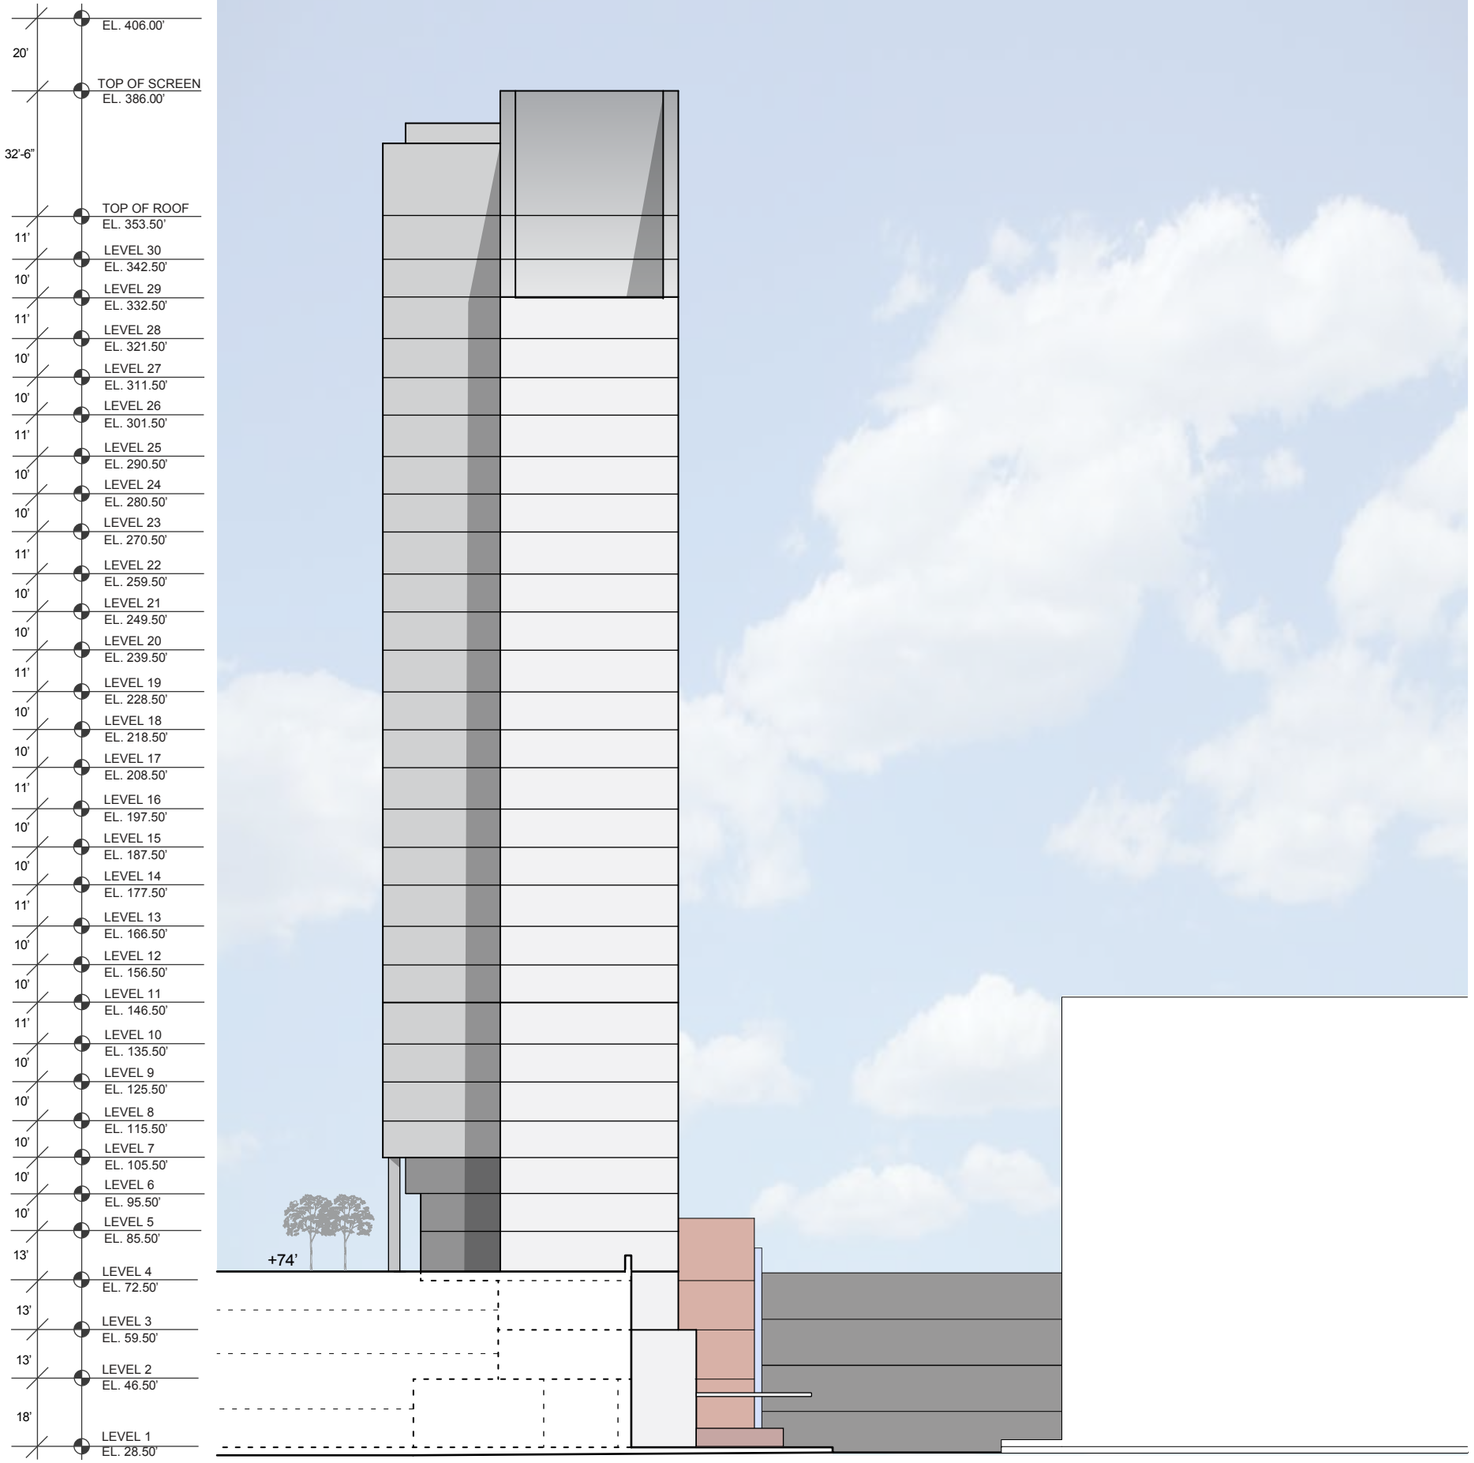

NORTH ELEVATION

CARLYLE PLAZA - PHASE 1
CITY OF ALEXANDRIA

12051.L00

1/40" = 1'-0"
6 NOVEMBER 2012

FXFOWLE

© 2012 FXFOWLE ARCHITECTS, PC | ALL RIGHTS RESERVED

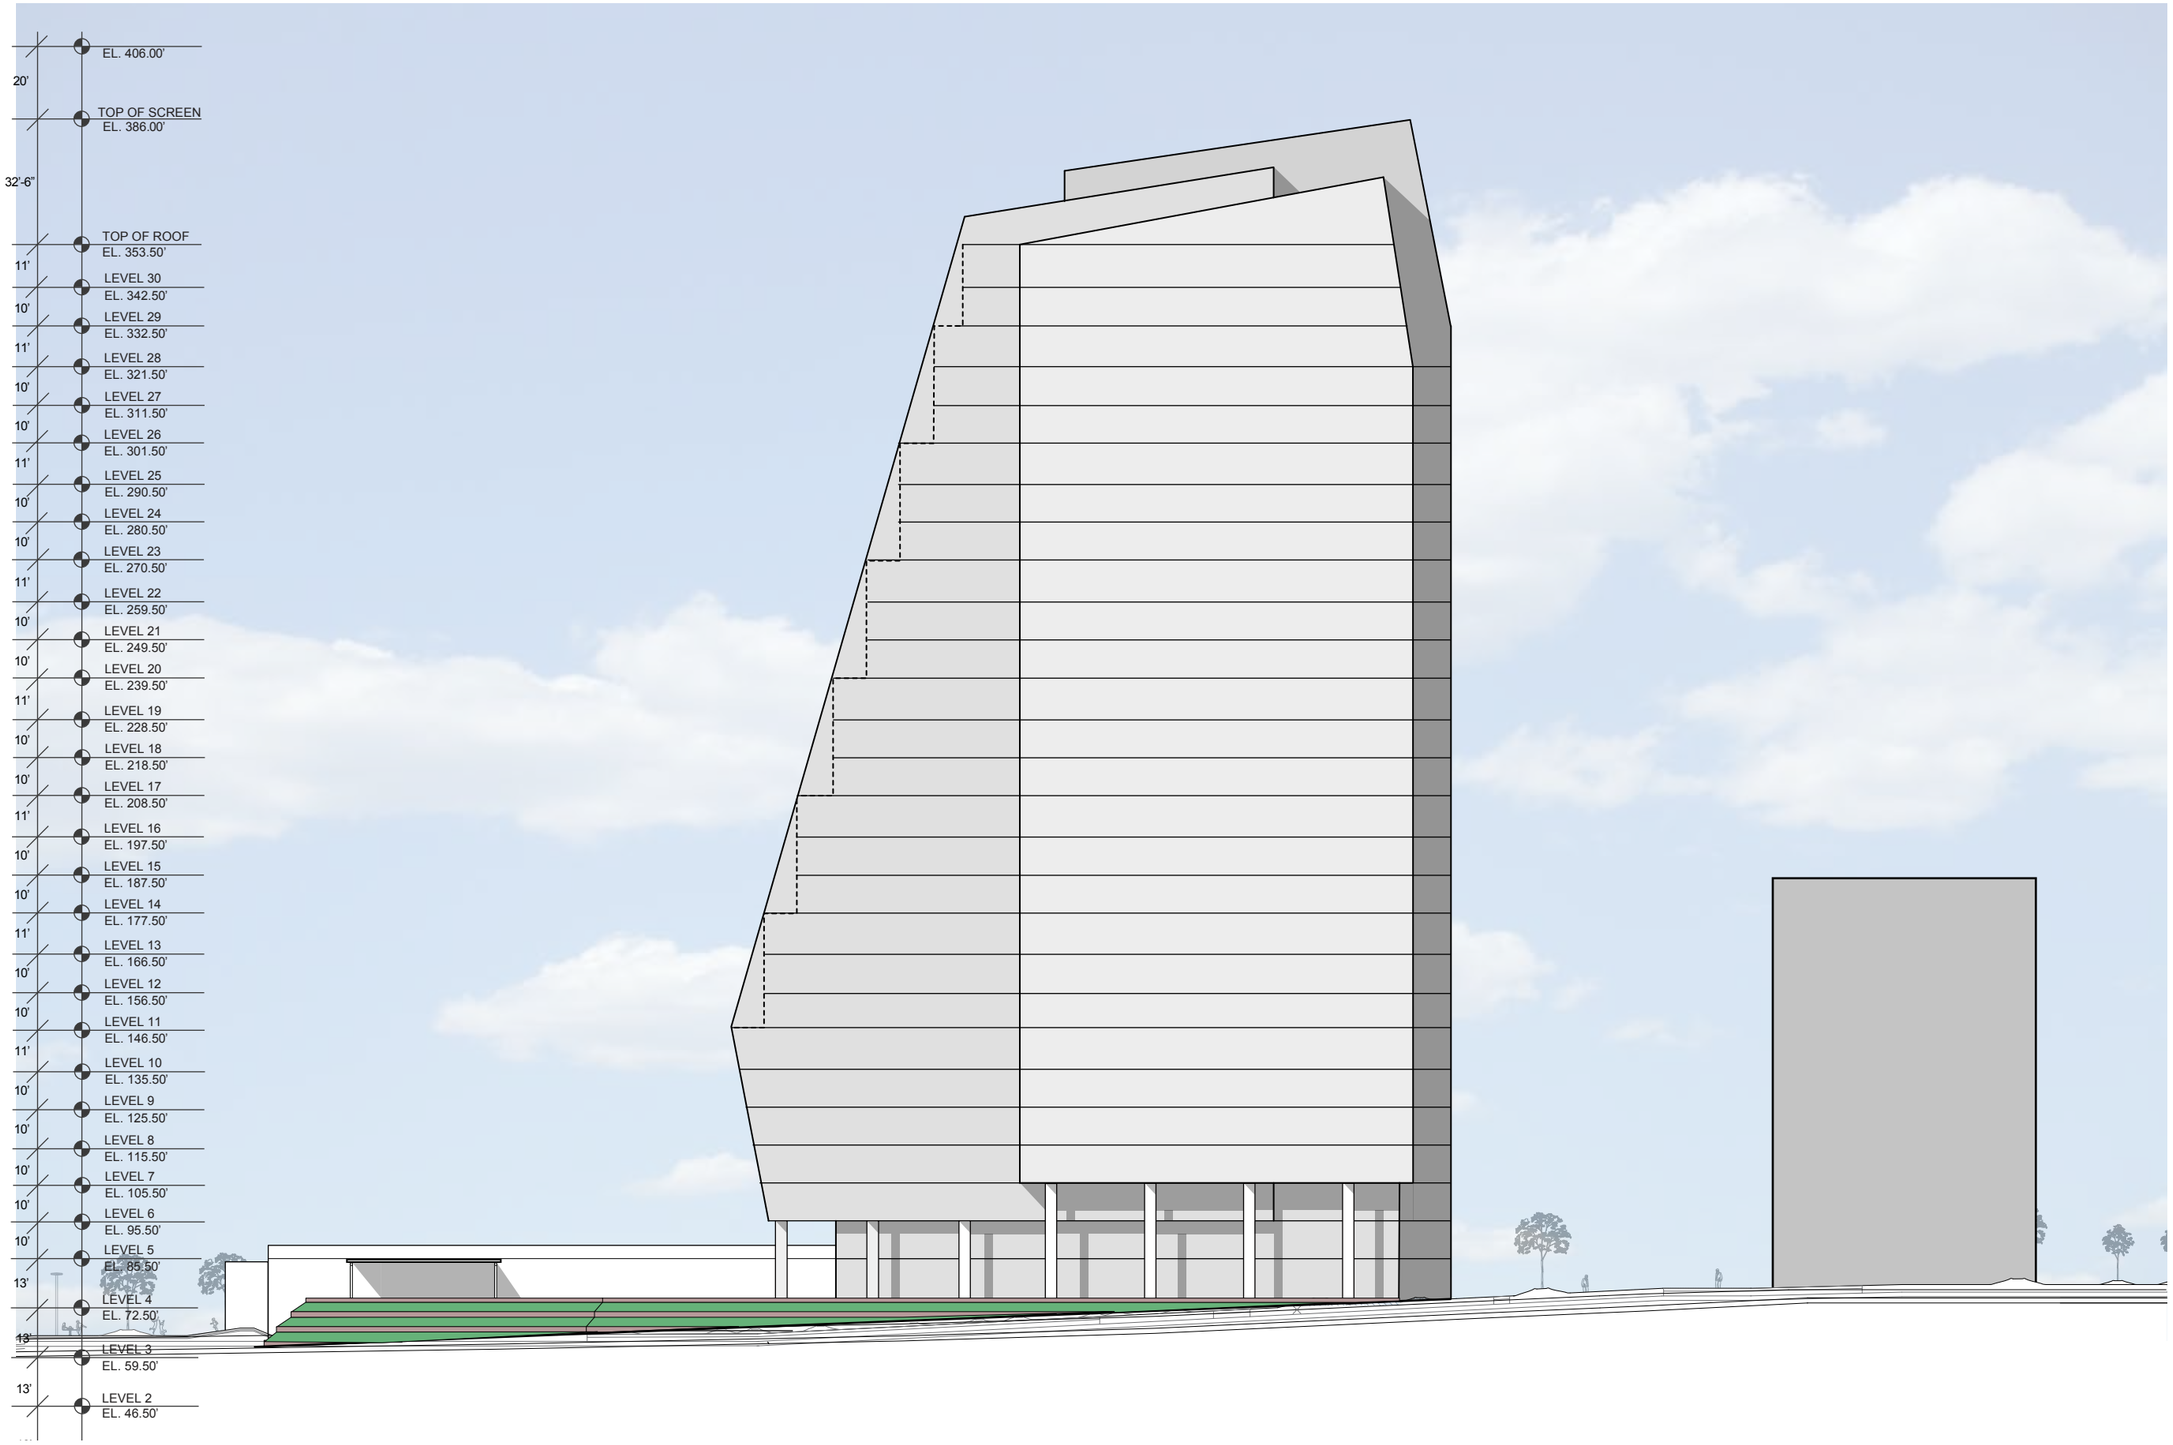

EAST ELEVATION

CARLYLE PLAZA - PHASE 1
CITY OF ALEXANDRIA

1/40" = 1'-0"
6 NOVEMBER 2012

FXFOWLE

© 2012 FXFOWLE ARCHITECTS, PC | ALL RIGHTS RESERVED

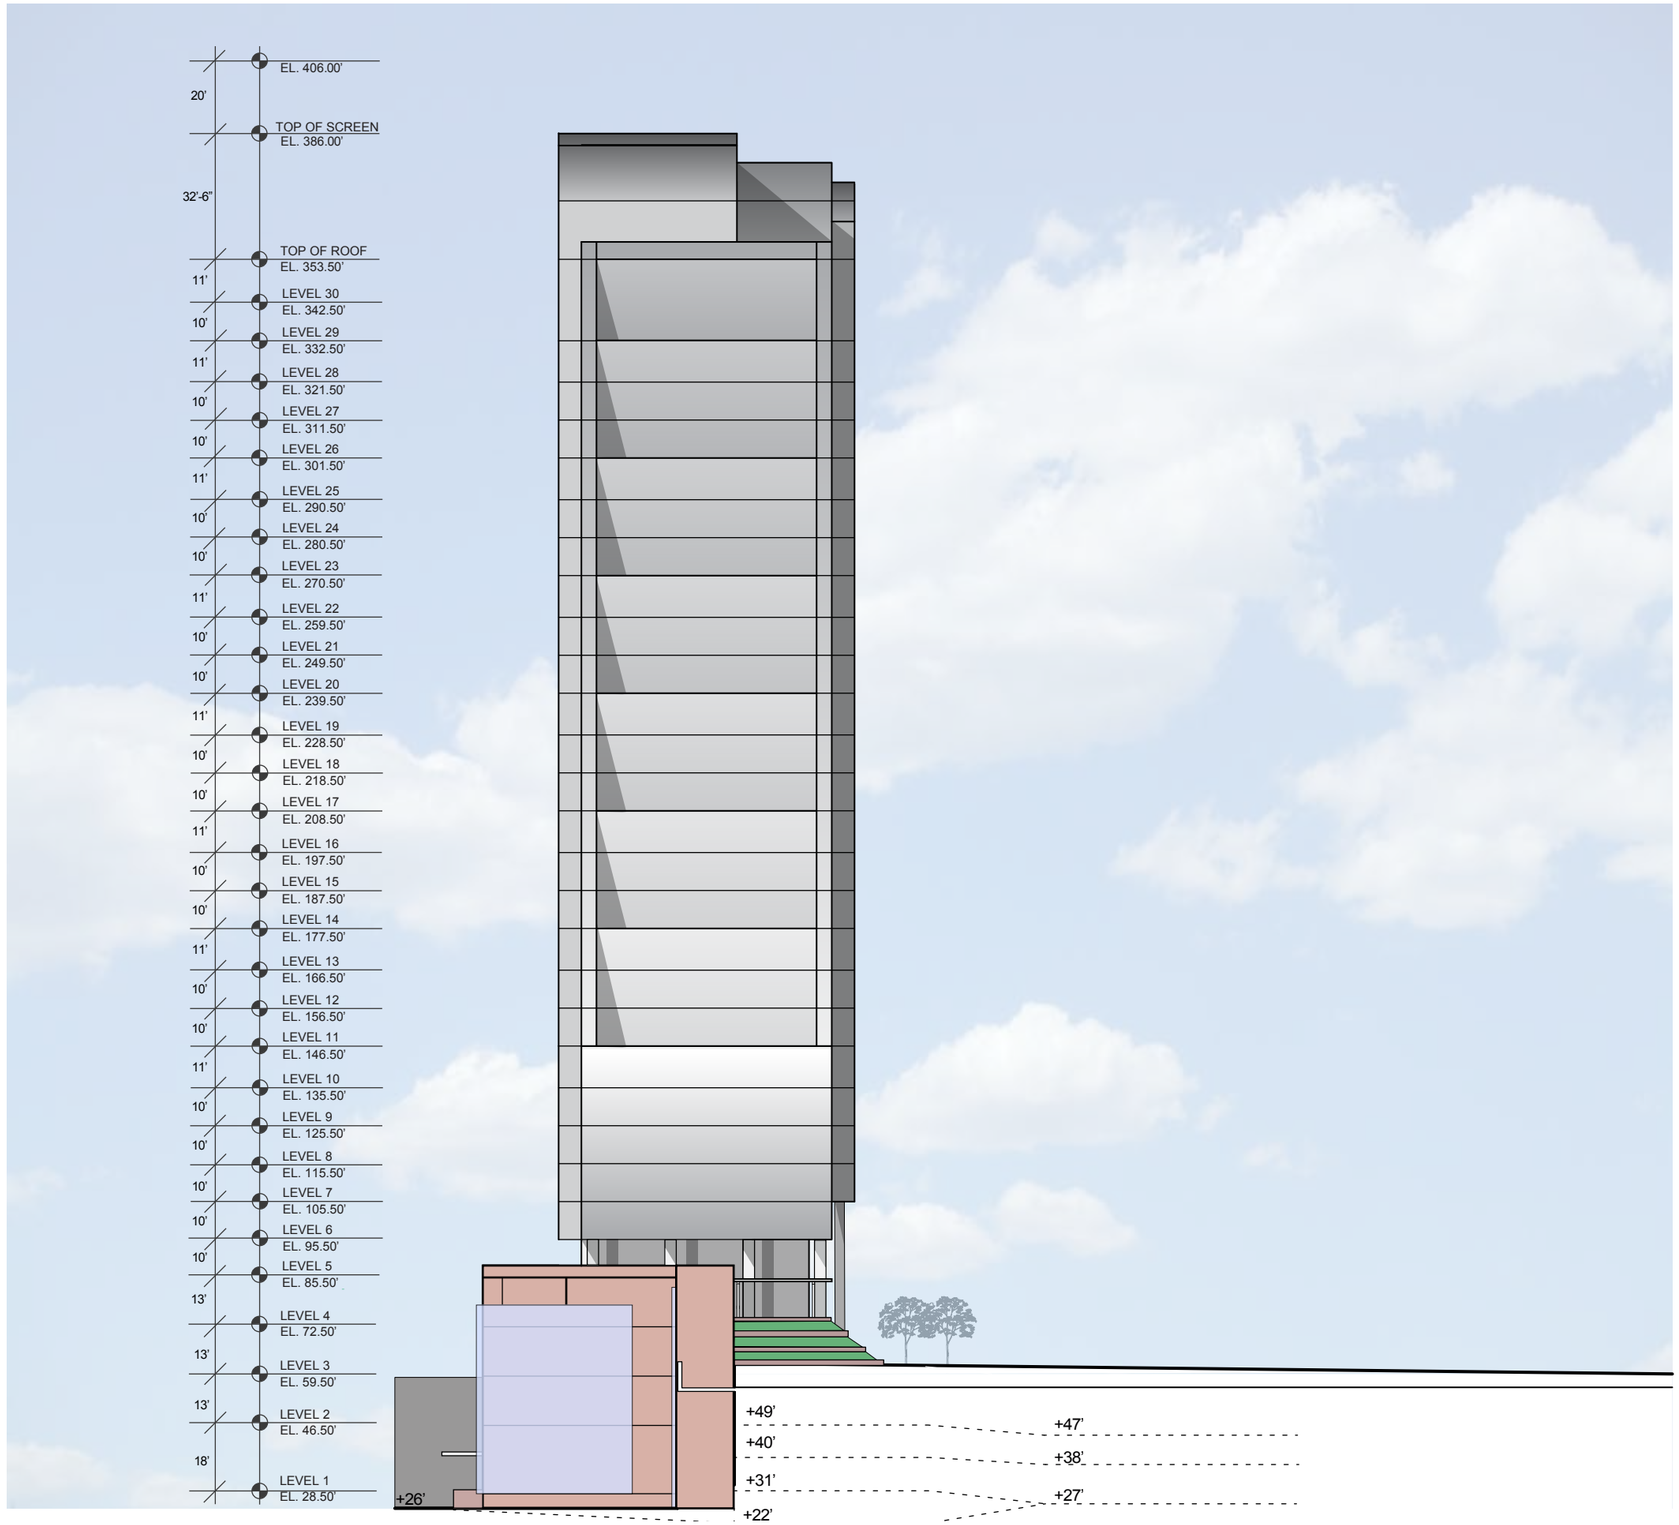

SOUTH ELEVATION

CARLYLE PLAZA - PHASE 1
CITY OF ALEXANDRIA

12051.L00

1/40" = 1'-0"
6 NOVEMBER 2012

FXFOWLE

© 2012 FXFOWLE ARCHITECTS, PC | ALL RIGHTS RESERVED

PRECEDENTS

CARLYLE PLAZA - PHASE 1
CITY OF ALEXANDRIA

© 2012 FXFOWLE ARCHITECTS, PC | ALL RIGHTS RESERVED

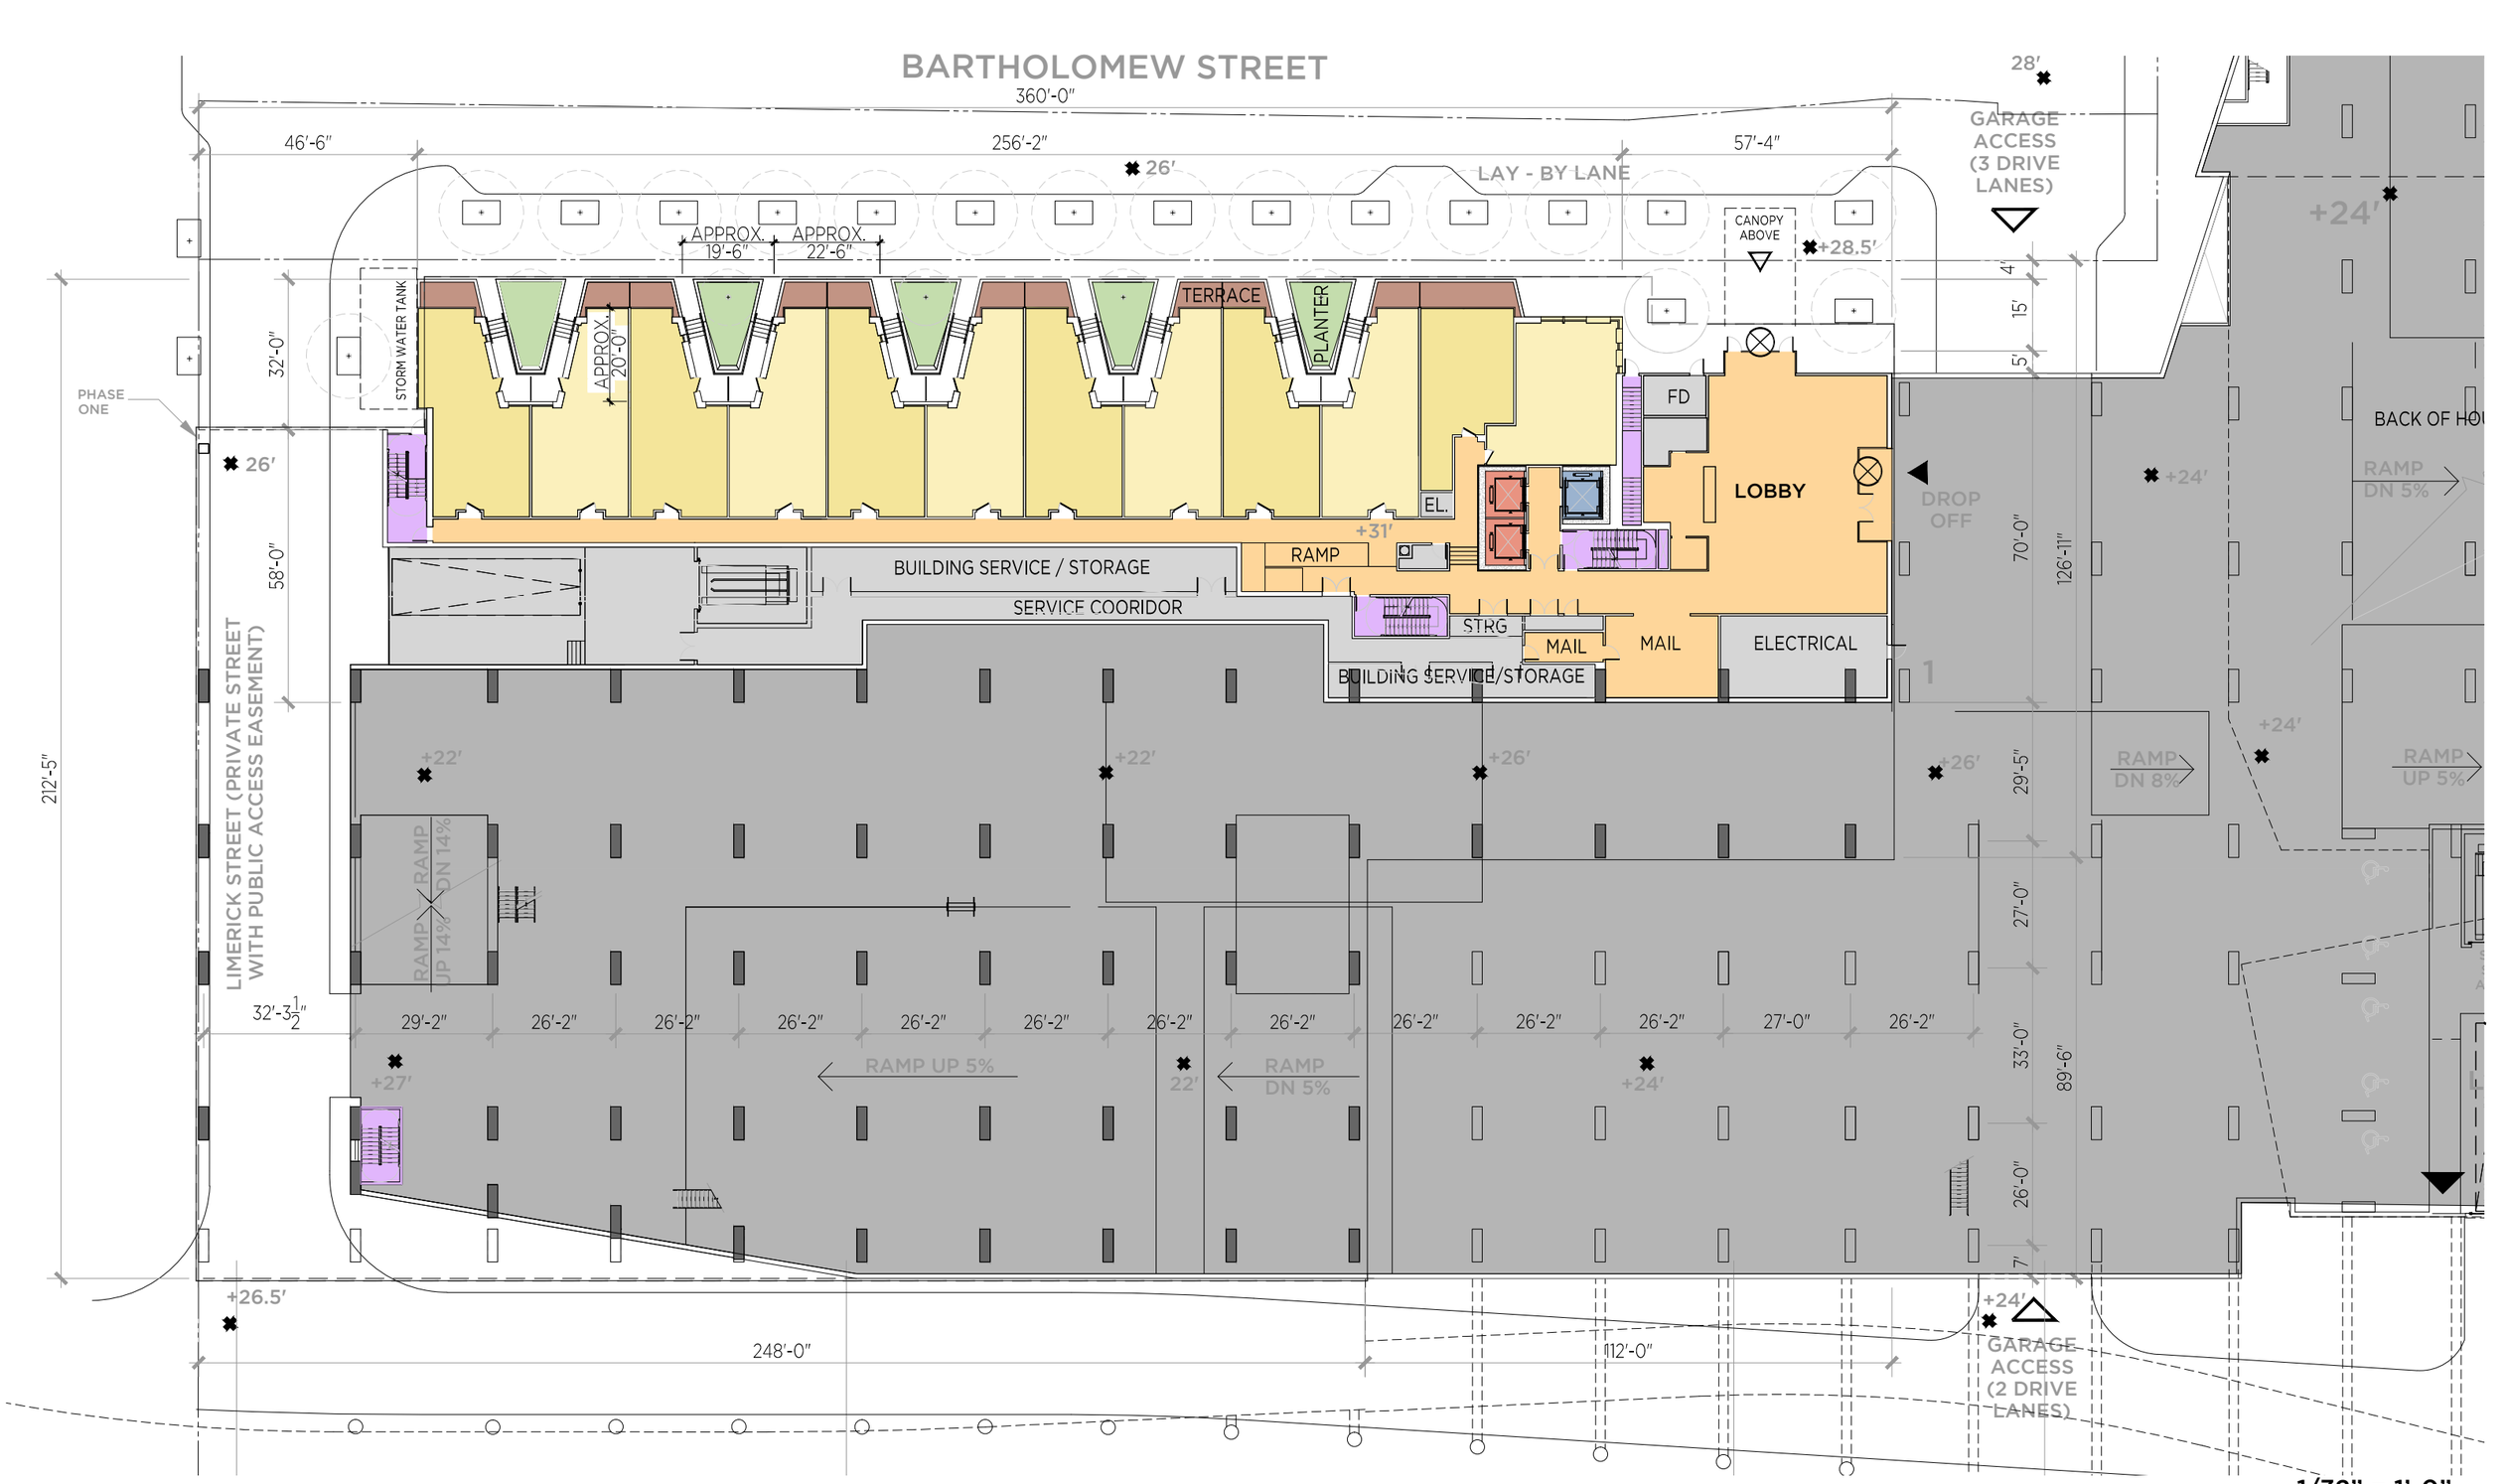

GROUND FLOOR PLAN

CARLYLE PLAZA - PHASE 1
CITY OF ALEXANDRIA

1/32" = 1'-0"
6 NOVEMBER 2012

FXFOWLE

© 2012 FXFOWLE ARCHITECTS, PC | ALL RIGHTS RESERVED