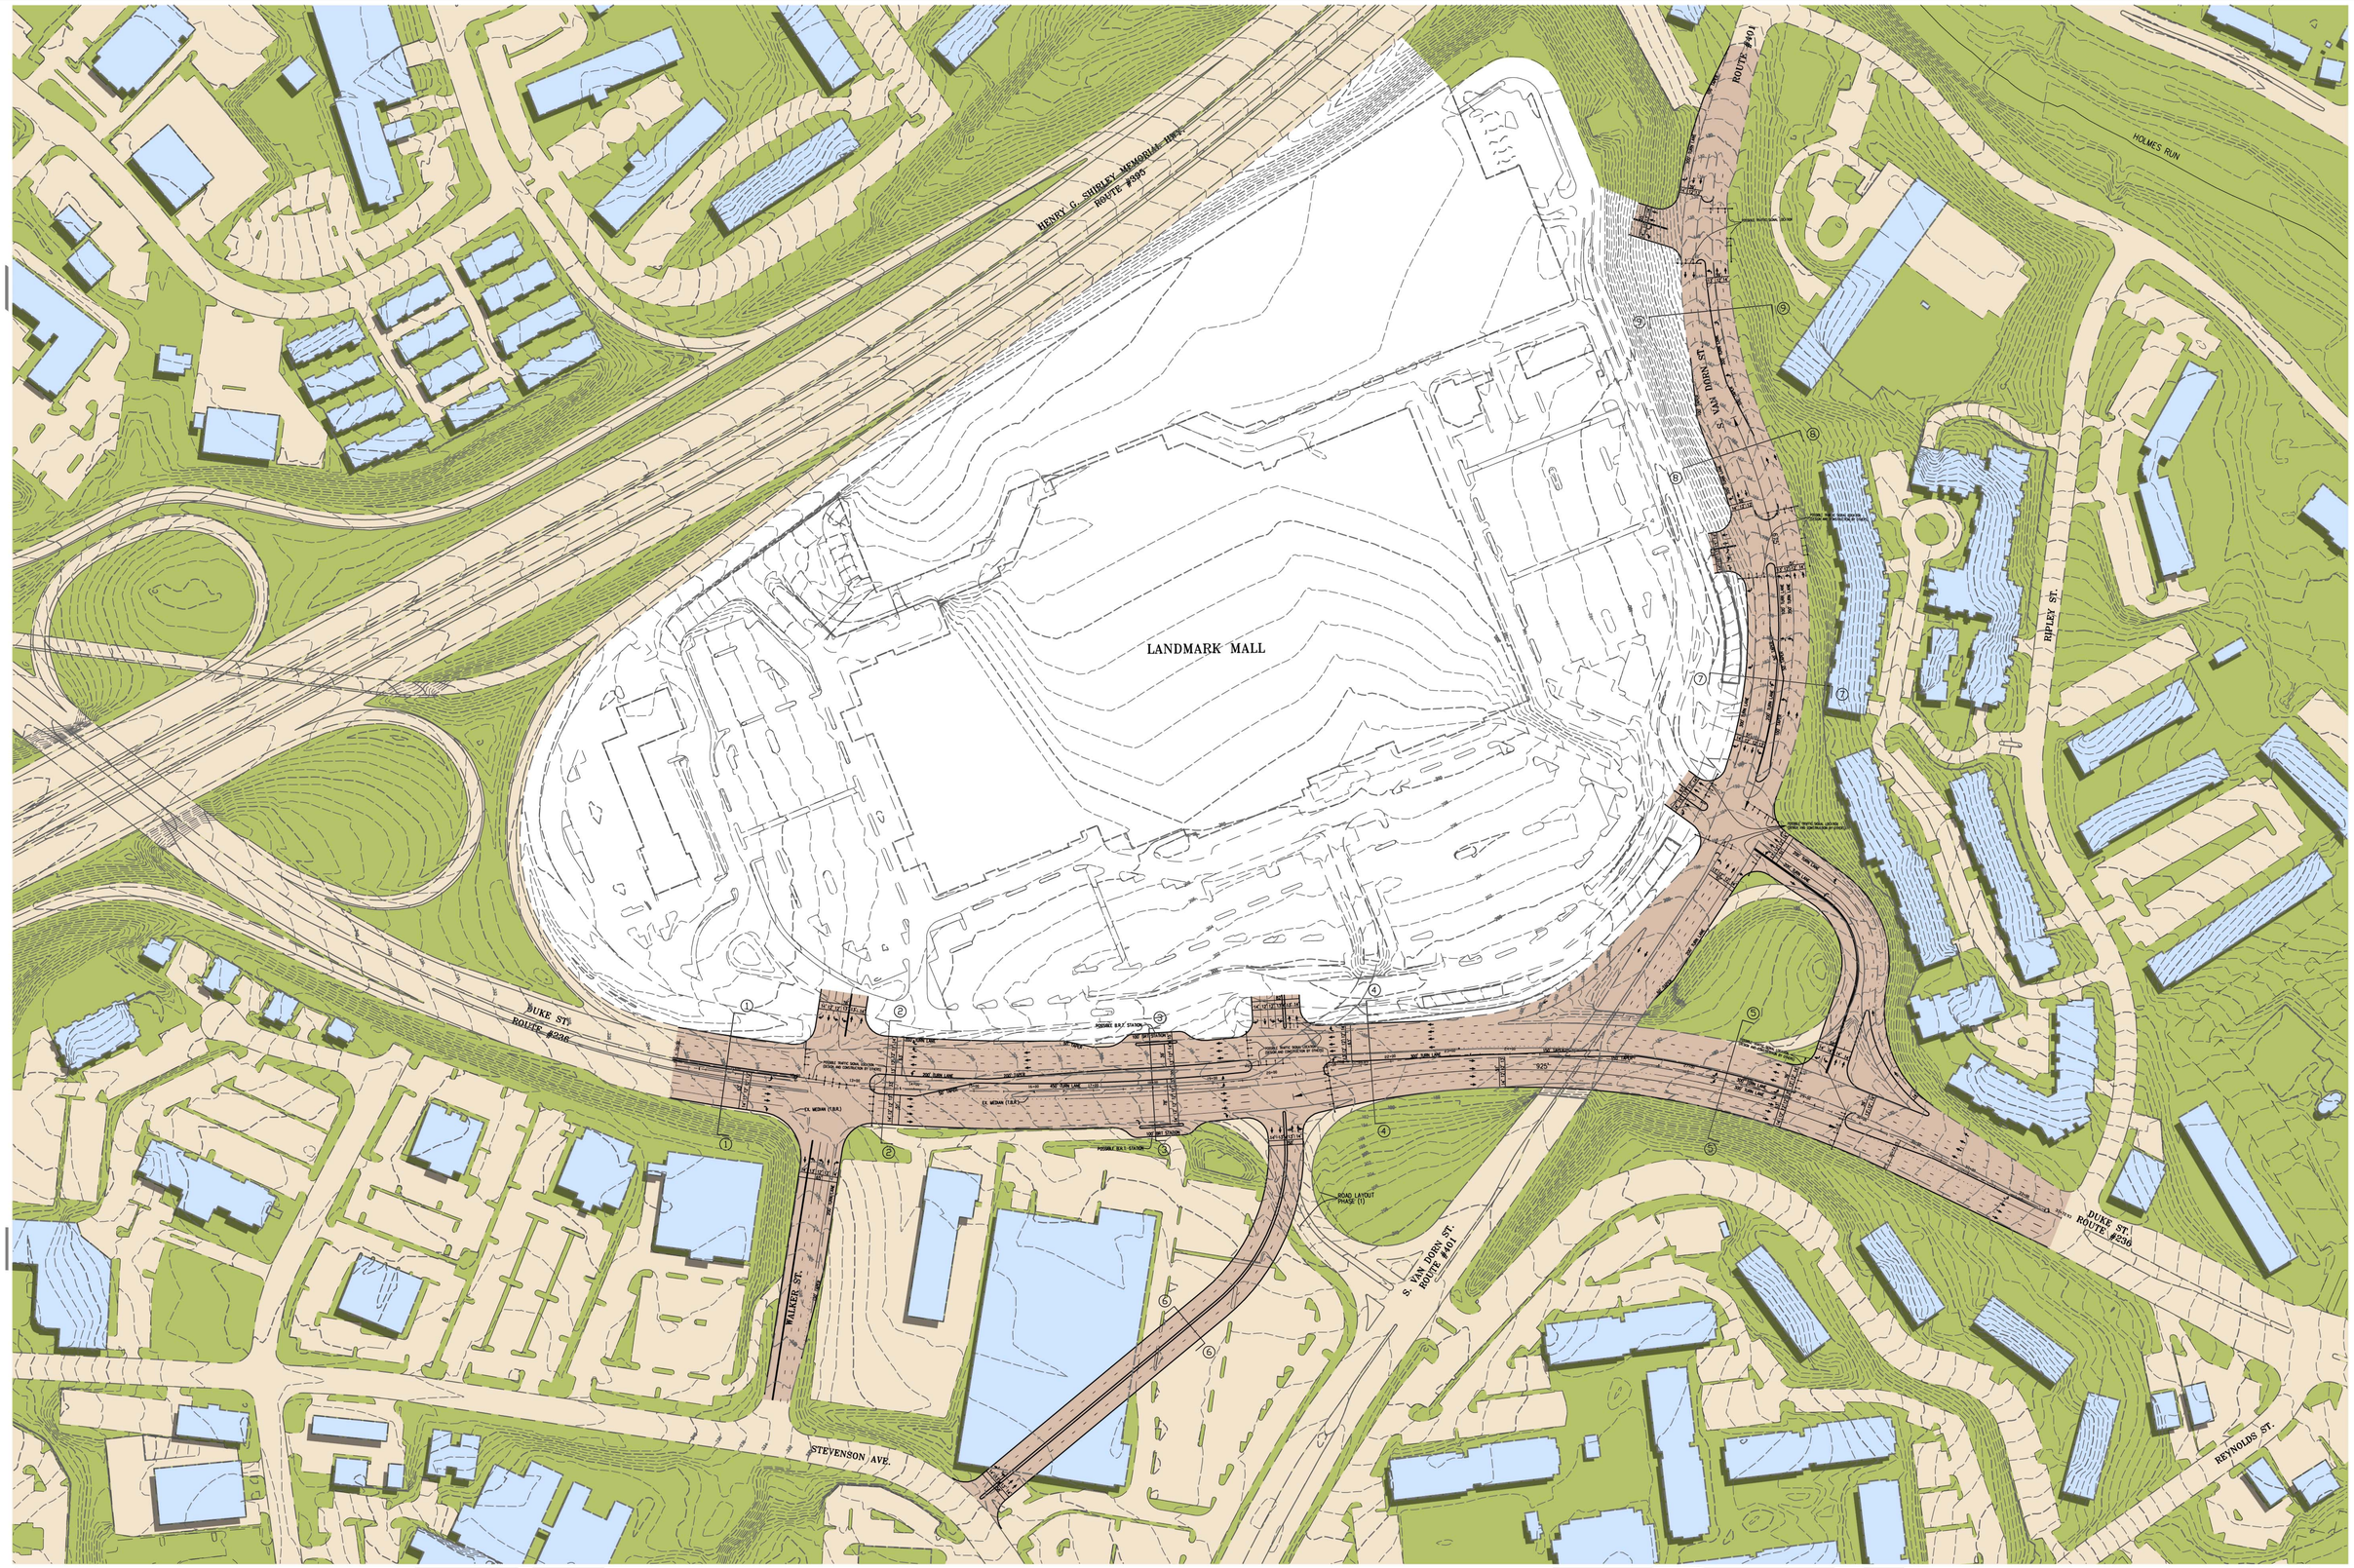

urban

LANDMARK MALL

Alexandria, Virginia

GENERAL GROWTH PROPERTIES

0 50' 100' 200' 400'

Scale: 1"=100'

July 21, 2008

Urban, Ltd. – L:\Jobs\Landmark Mall\Exhibits\Road Exhibit 072108.dwg [Road Exhibit 100 Scale] July 21, 2008 – 1:46pm kberseth